
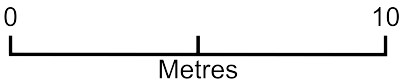


Location Plan 2 Burley Road PO227NF

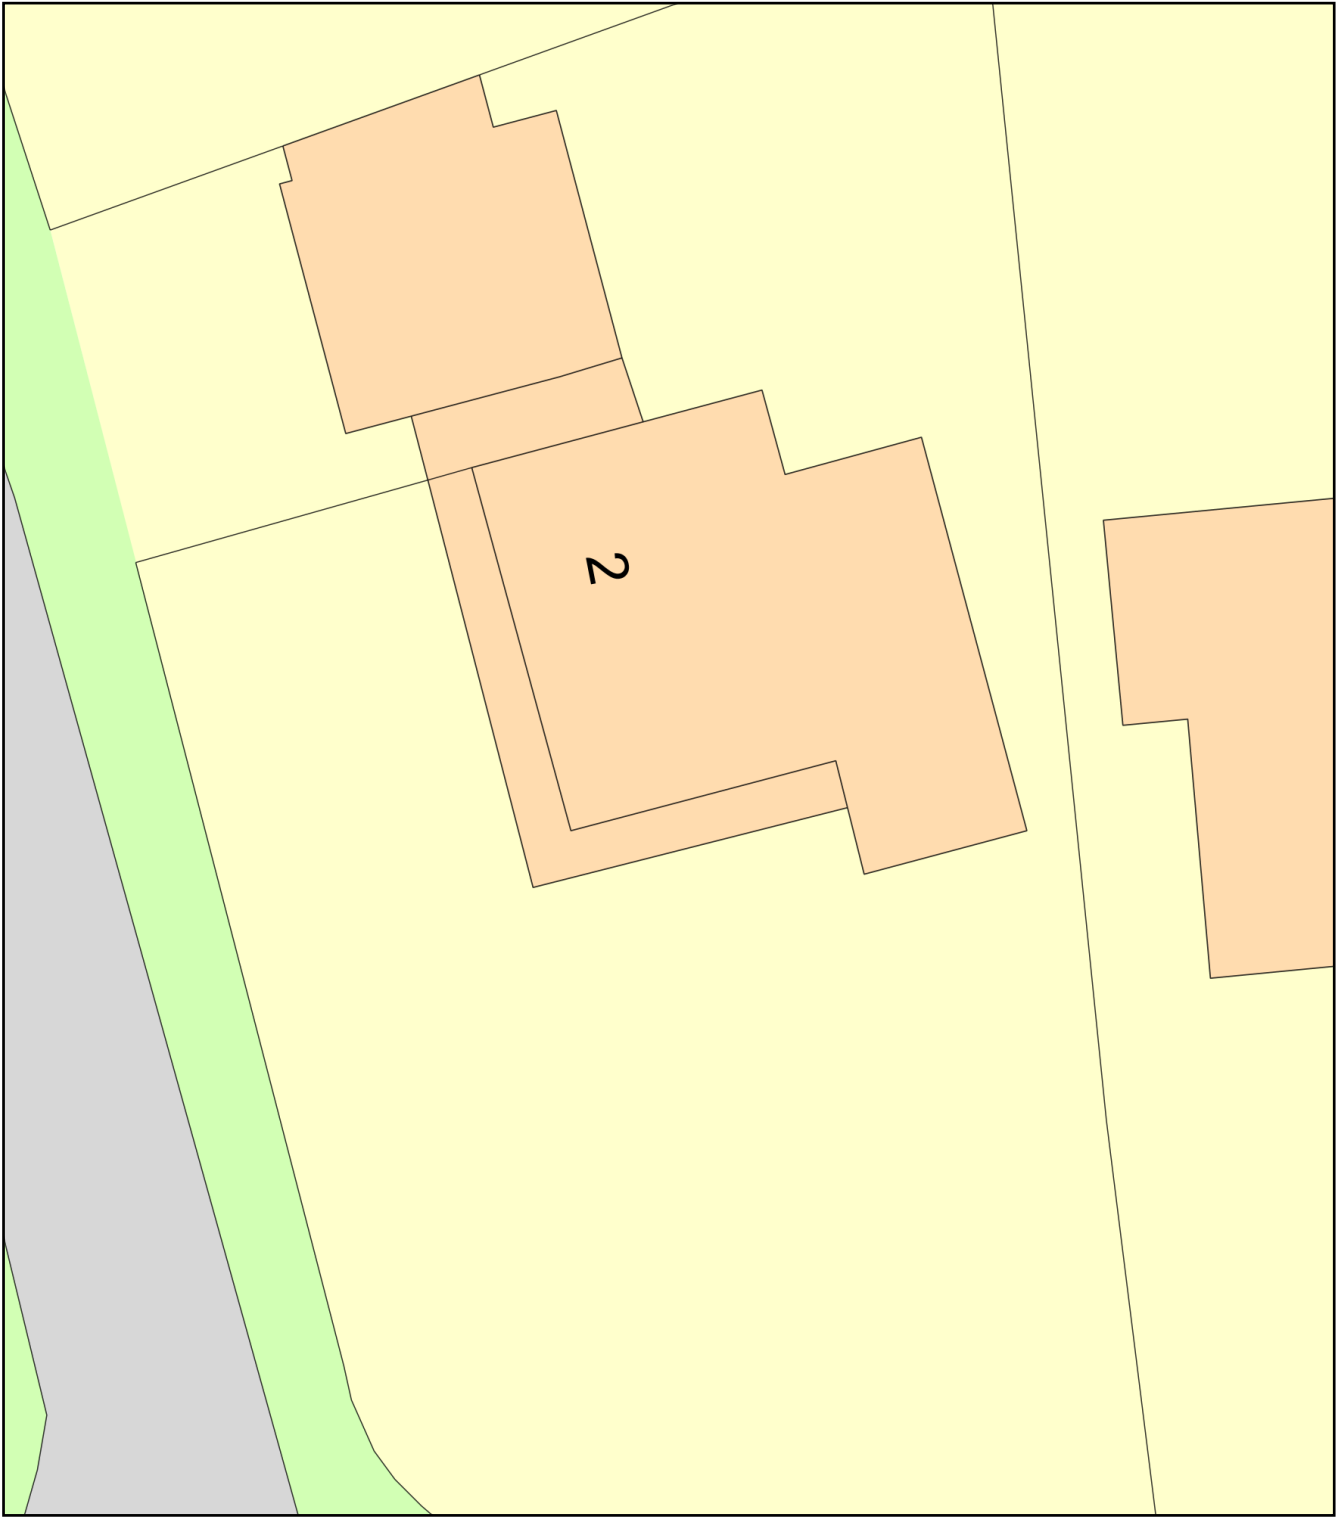

Plan Produced for: Ms C D F Ibing

Date Produced: 10 Feb 2021

Plan Reference Number: TQRQM21041120358249

Scale: 1:200 @ A4