


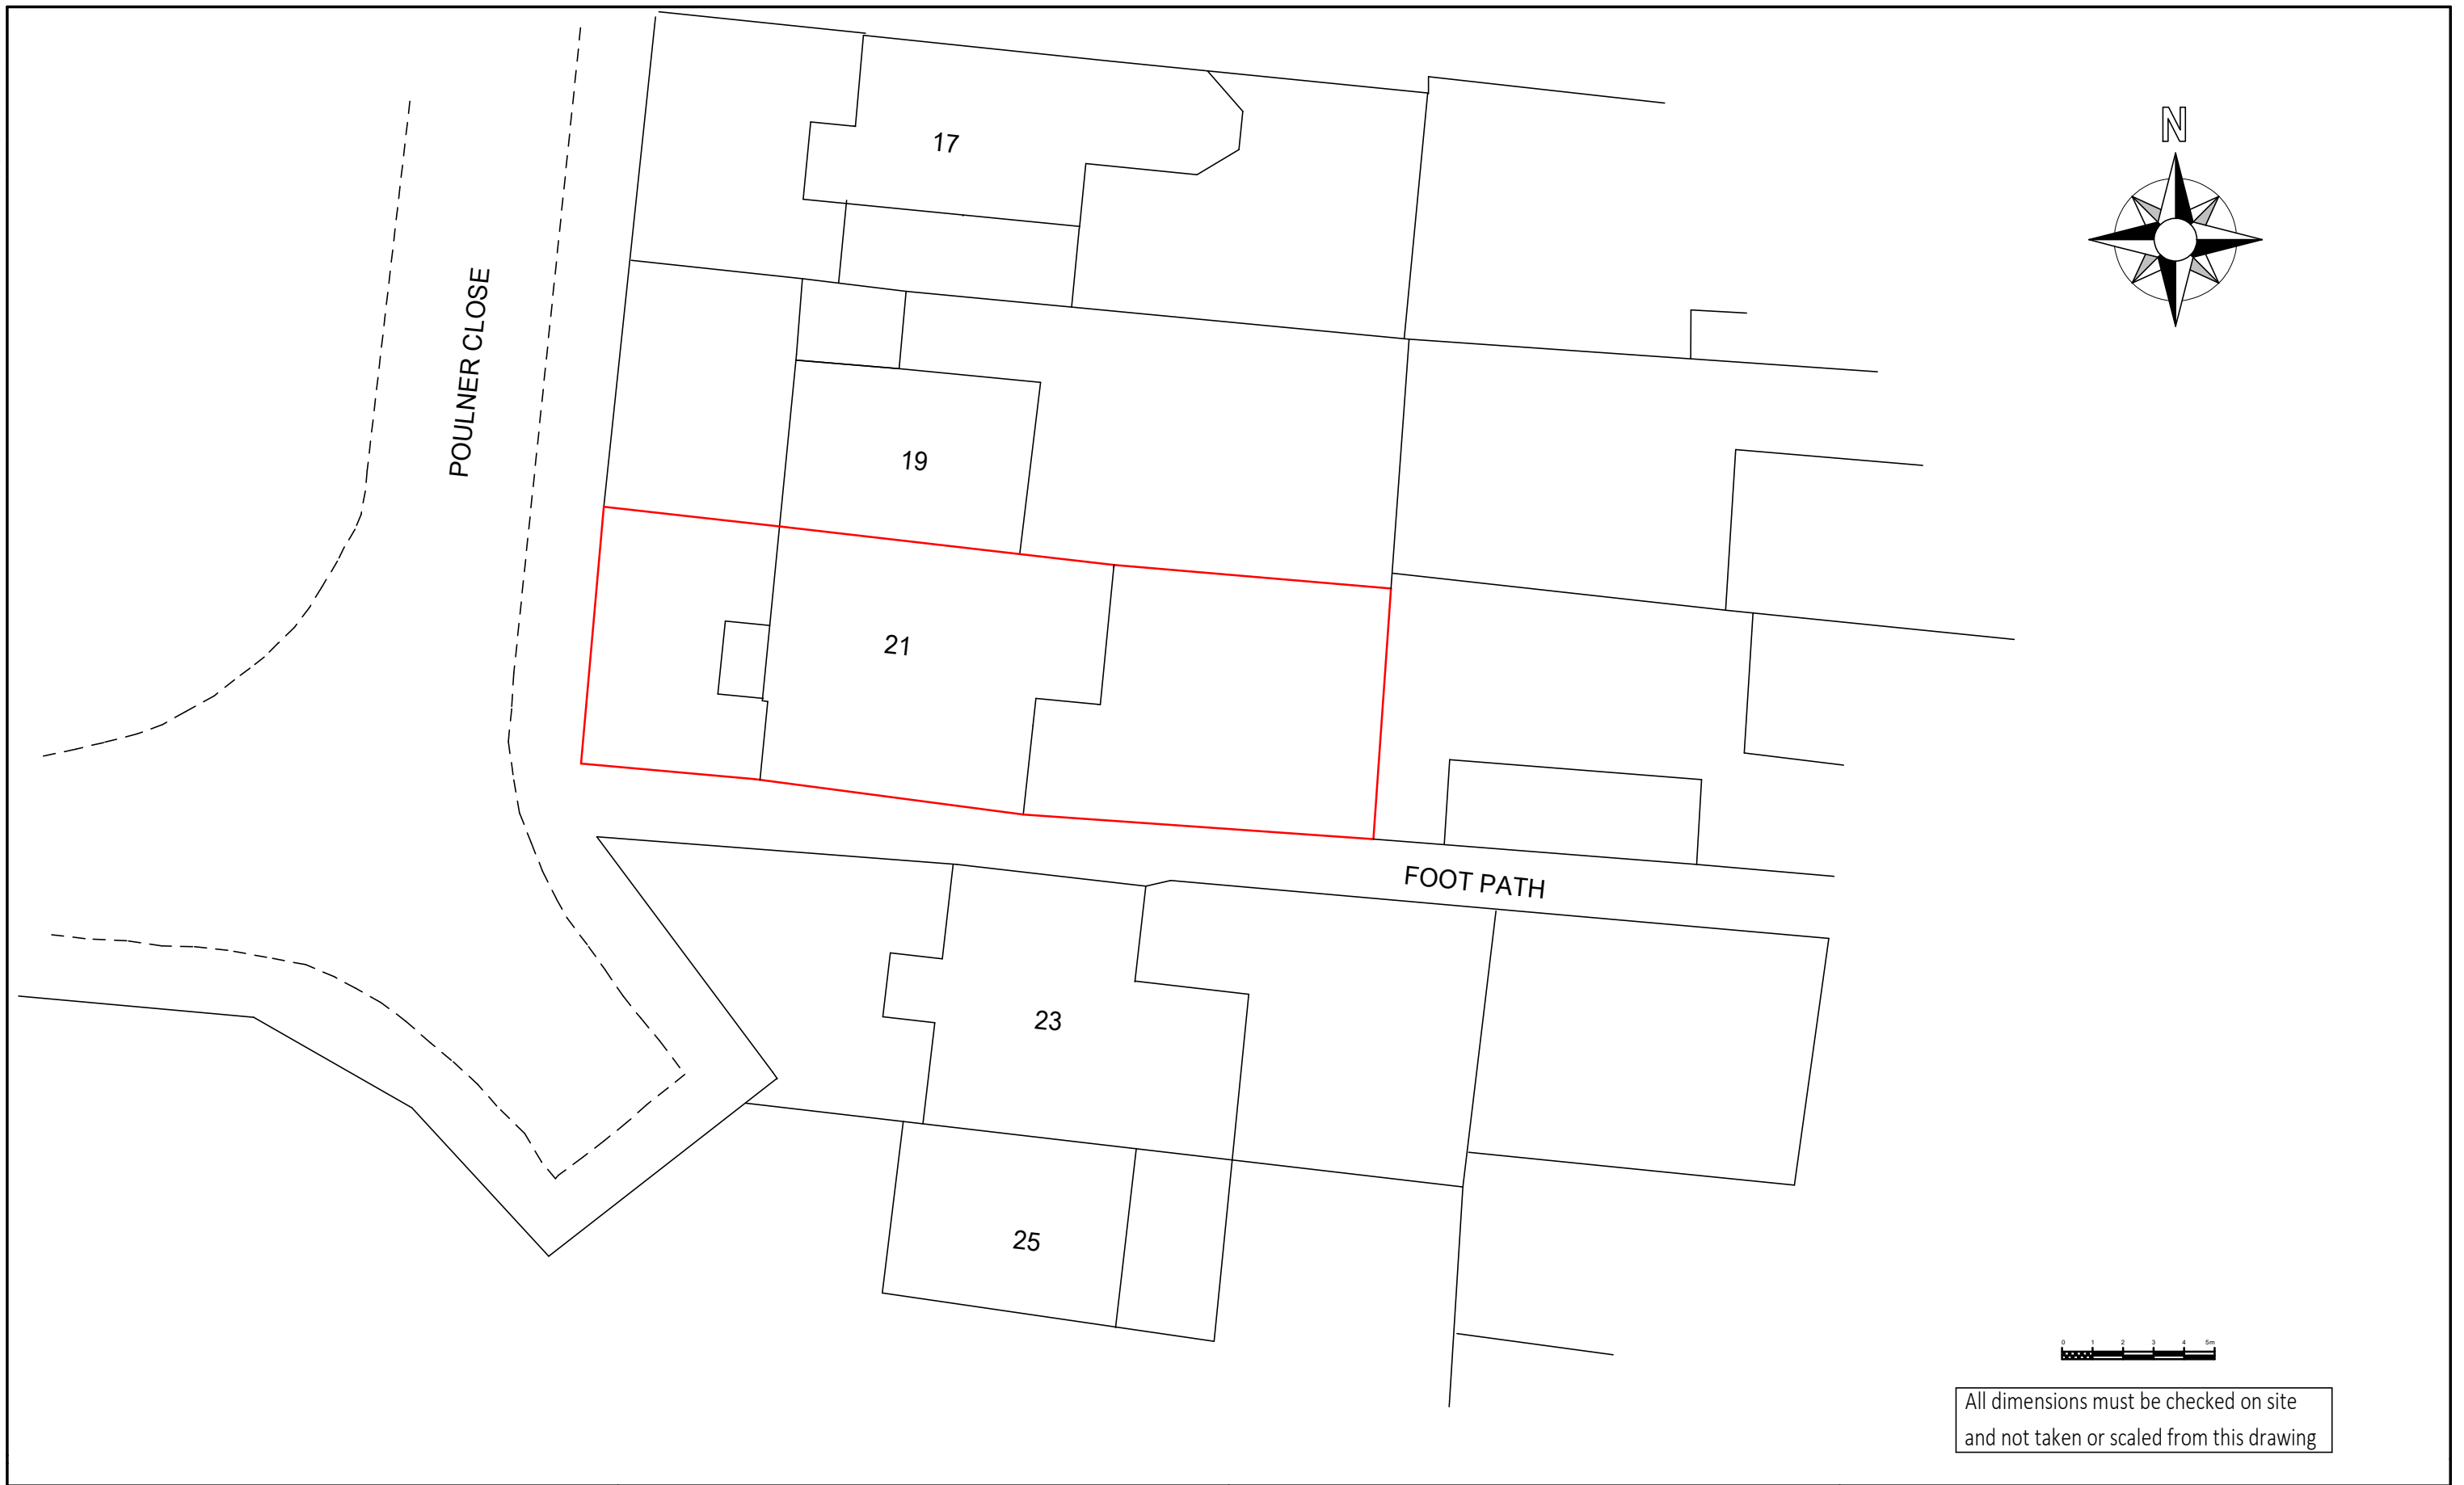

Client Mr Gavin Bidwell 21 Poulner Close Felpham PO22 8HN	Project PROPOSED FIRST FLOOR EXTENSION OVER EXISTING GARAGE AND UTILITY / WC	Title BLOCK PLAN	Drawn by Richard Hollands Grove Design UK Date December 2021 Scale 1 : 200 @ A3 Drawing No 21-12-GD-266-07 Amendments
---	--	--	--