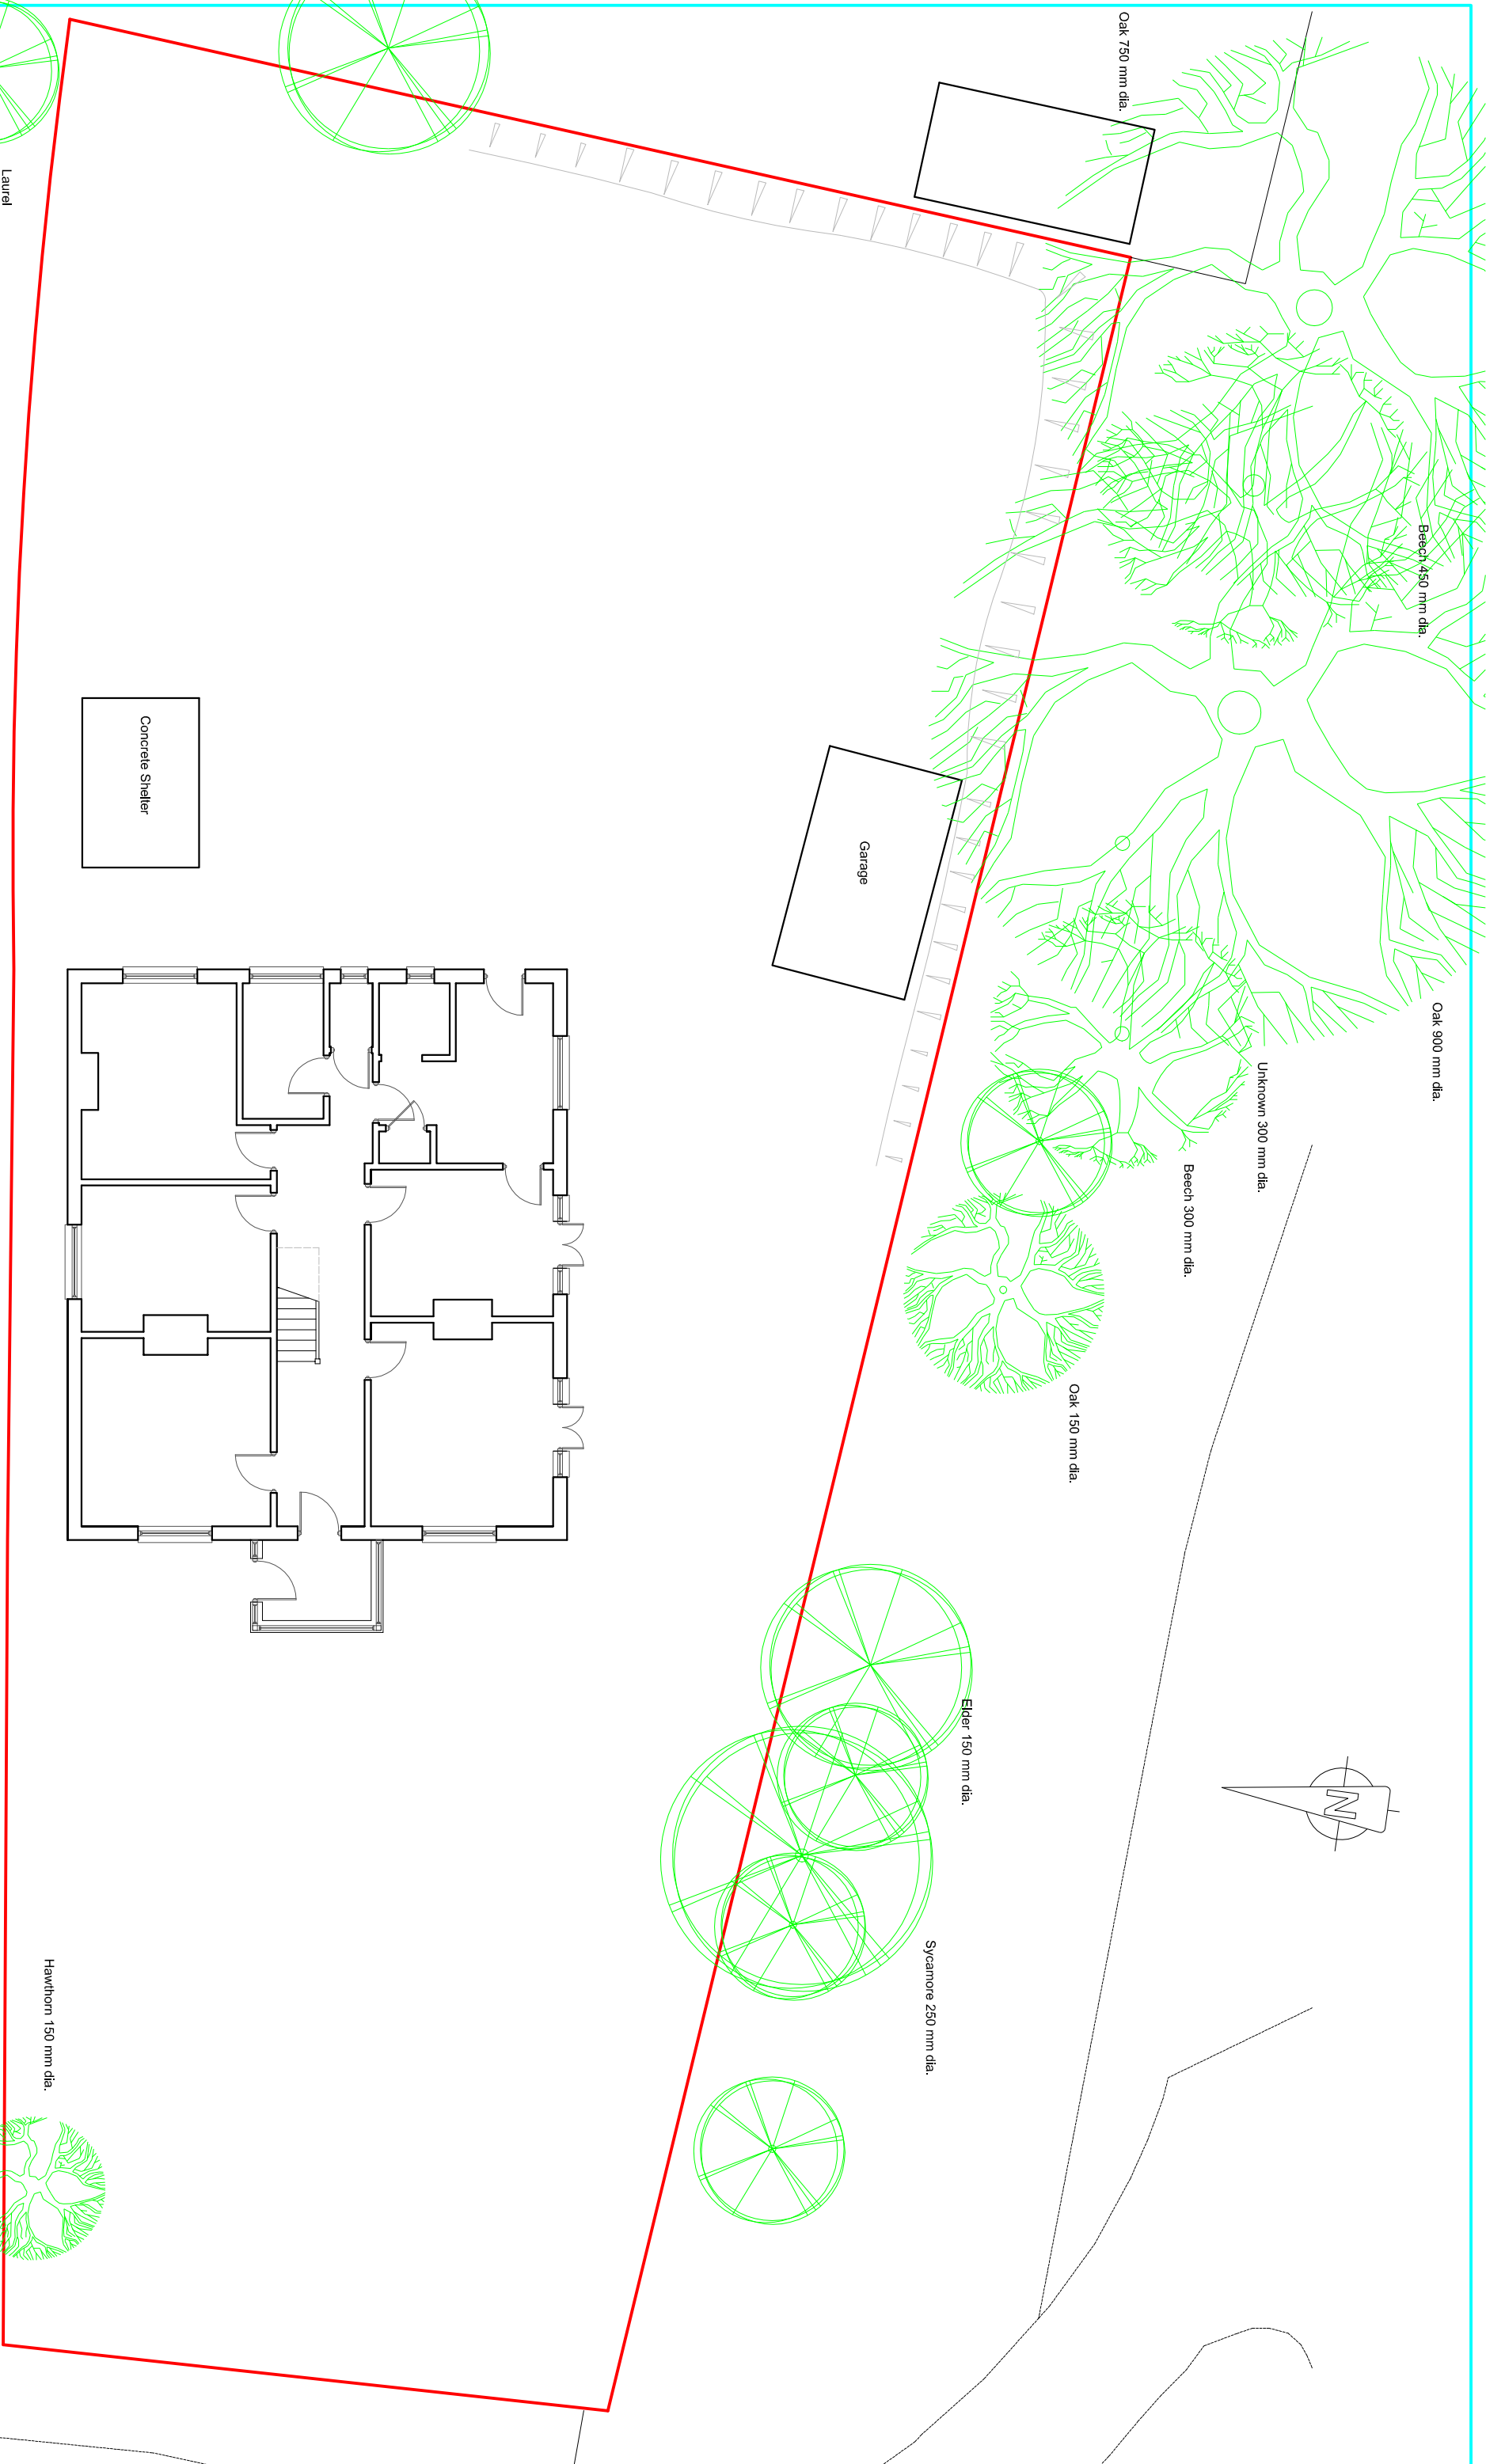


EXISTING PLOT PLAN

SUSSEX BUILDING CONSULTANCY LIMITED

10 FELPHAM GARDENS, FELPHAM,
BOGNOR REGIS, WEST SUSSEX.

SCALE - 1/125 REV - DATE - 19/12/2018

LABC
Partner
3 NORTHCOTE ROAD
PO2 1LZ
BOGNOR REGIS
TEL/FAX - (01243) 981379