


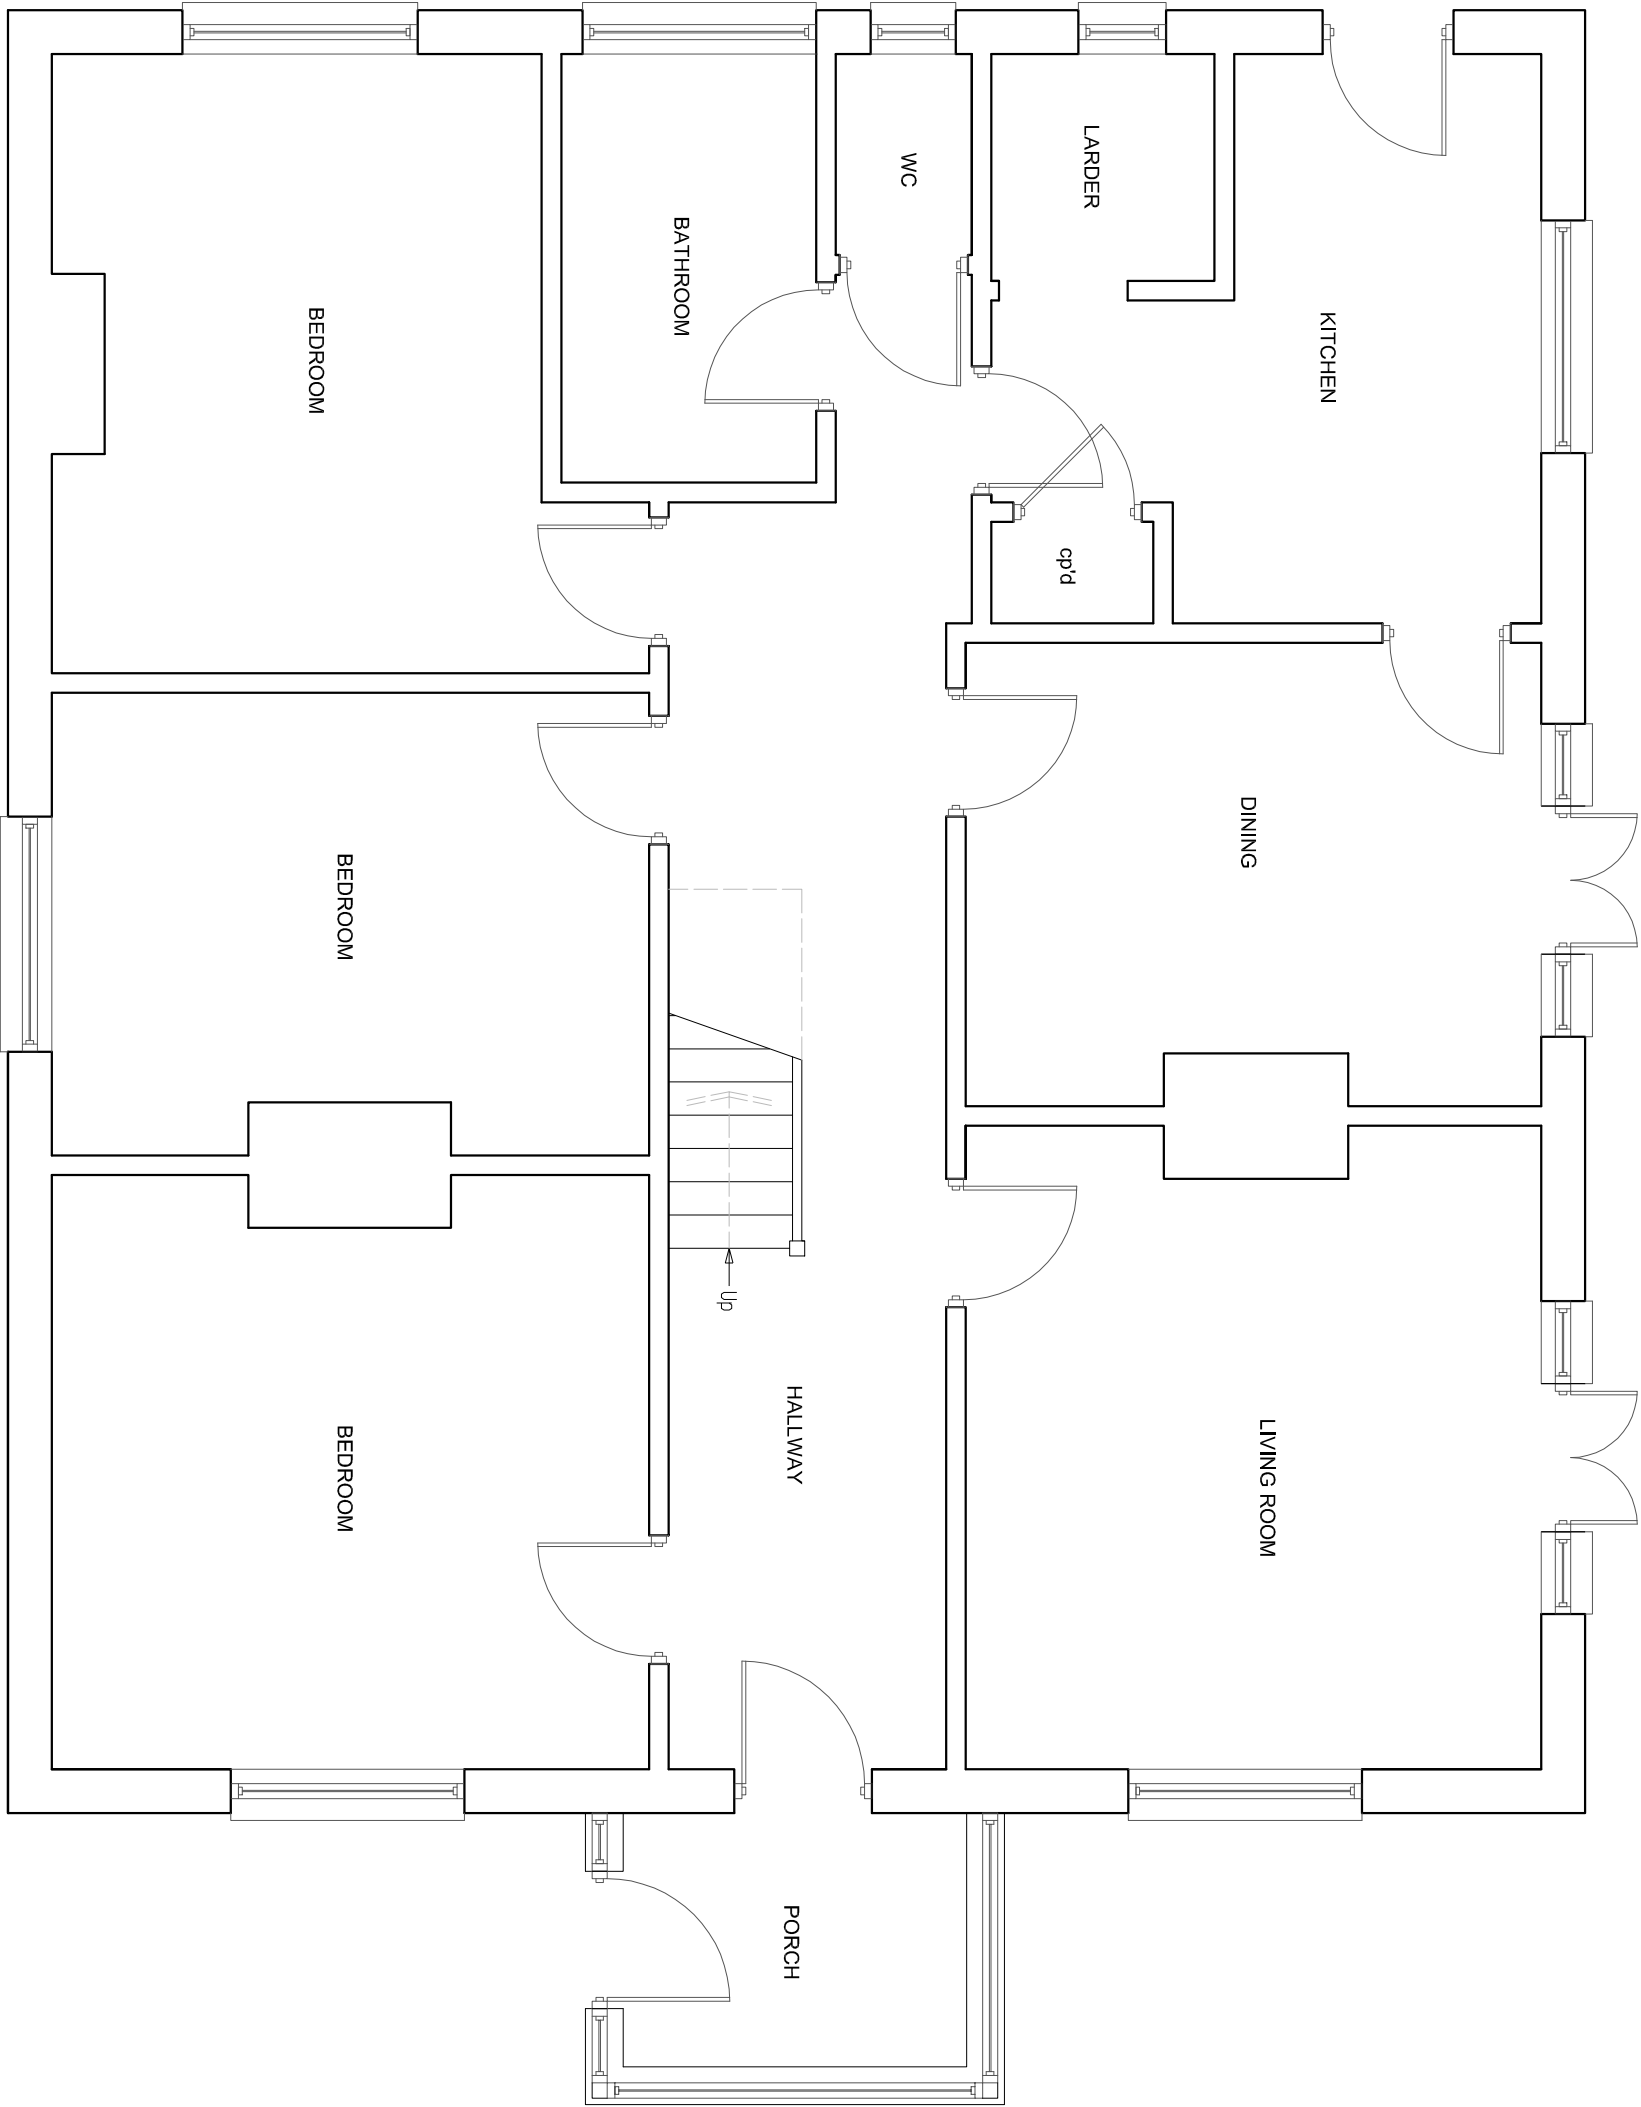

EXISTING GROUND FLOOR PLAN

**SUSSEX BUILDING CONSULTANCY LIMITED**  
10 FELPHAM GARDENS, FELPHAM,  
BOGNOR REGIS, WEST SUSSEX.  
SCALE - 1/50 REV - DATE - 18/09/2018



partner  
**LABC**  
3 NORTHCOTE ROAD  
BOGNOR REGIS  
PO21 5LZ  
TEL/FAX - (01243) 861379

