



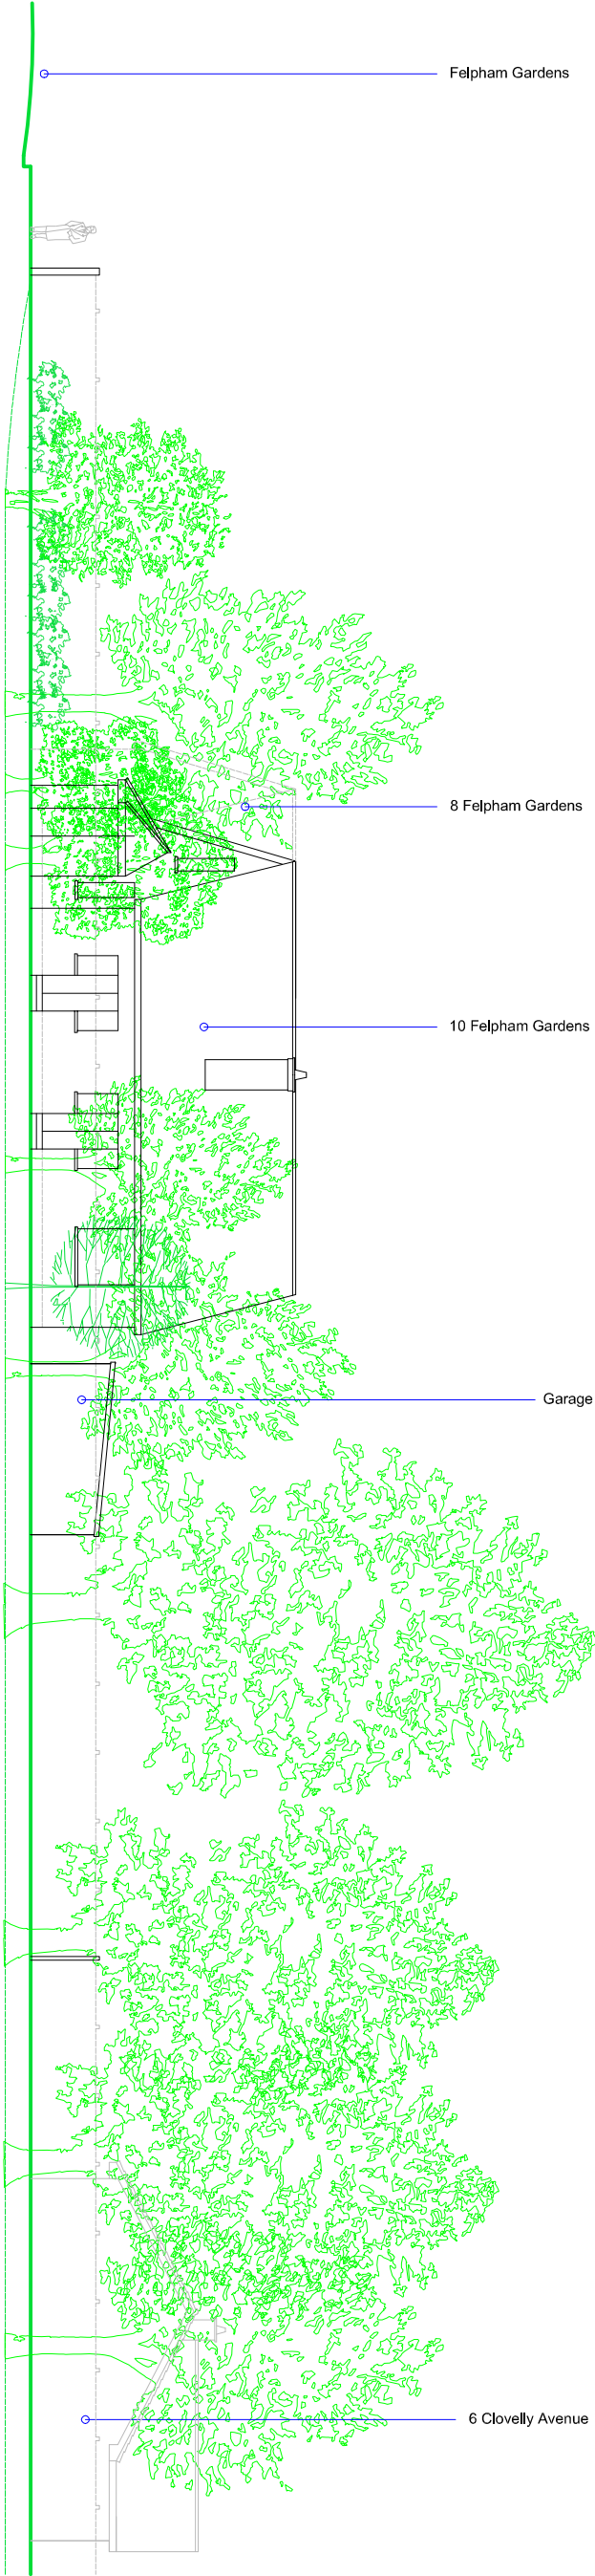

EXISTING PARK ELEVATION

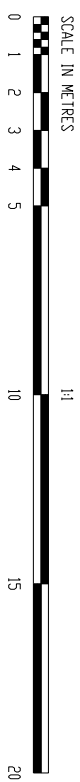

SUSSEX BUILDING CONSULTANCY LIMITED	
10 FELPHAM GARDENS, FELPHAM, BOGNOR REGIS, WEST SUSSEX.	
SCALE - 1/200 REV - DATE - 19/11/2018	
 LABC partner 3 NORTHGATE ROAD BOGNOR REGIS PO21 9LZ TEL/FAX - (01243) 861379	