


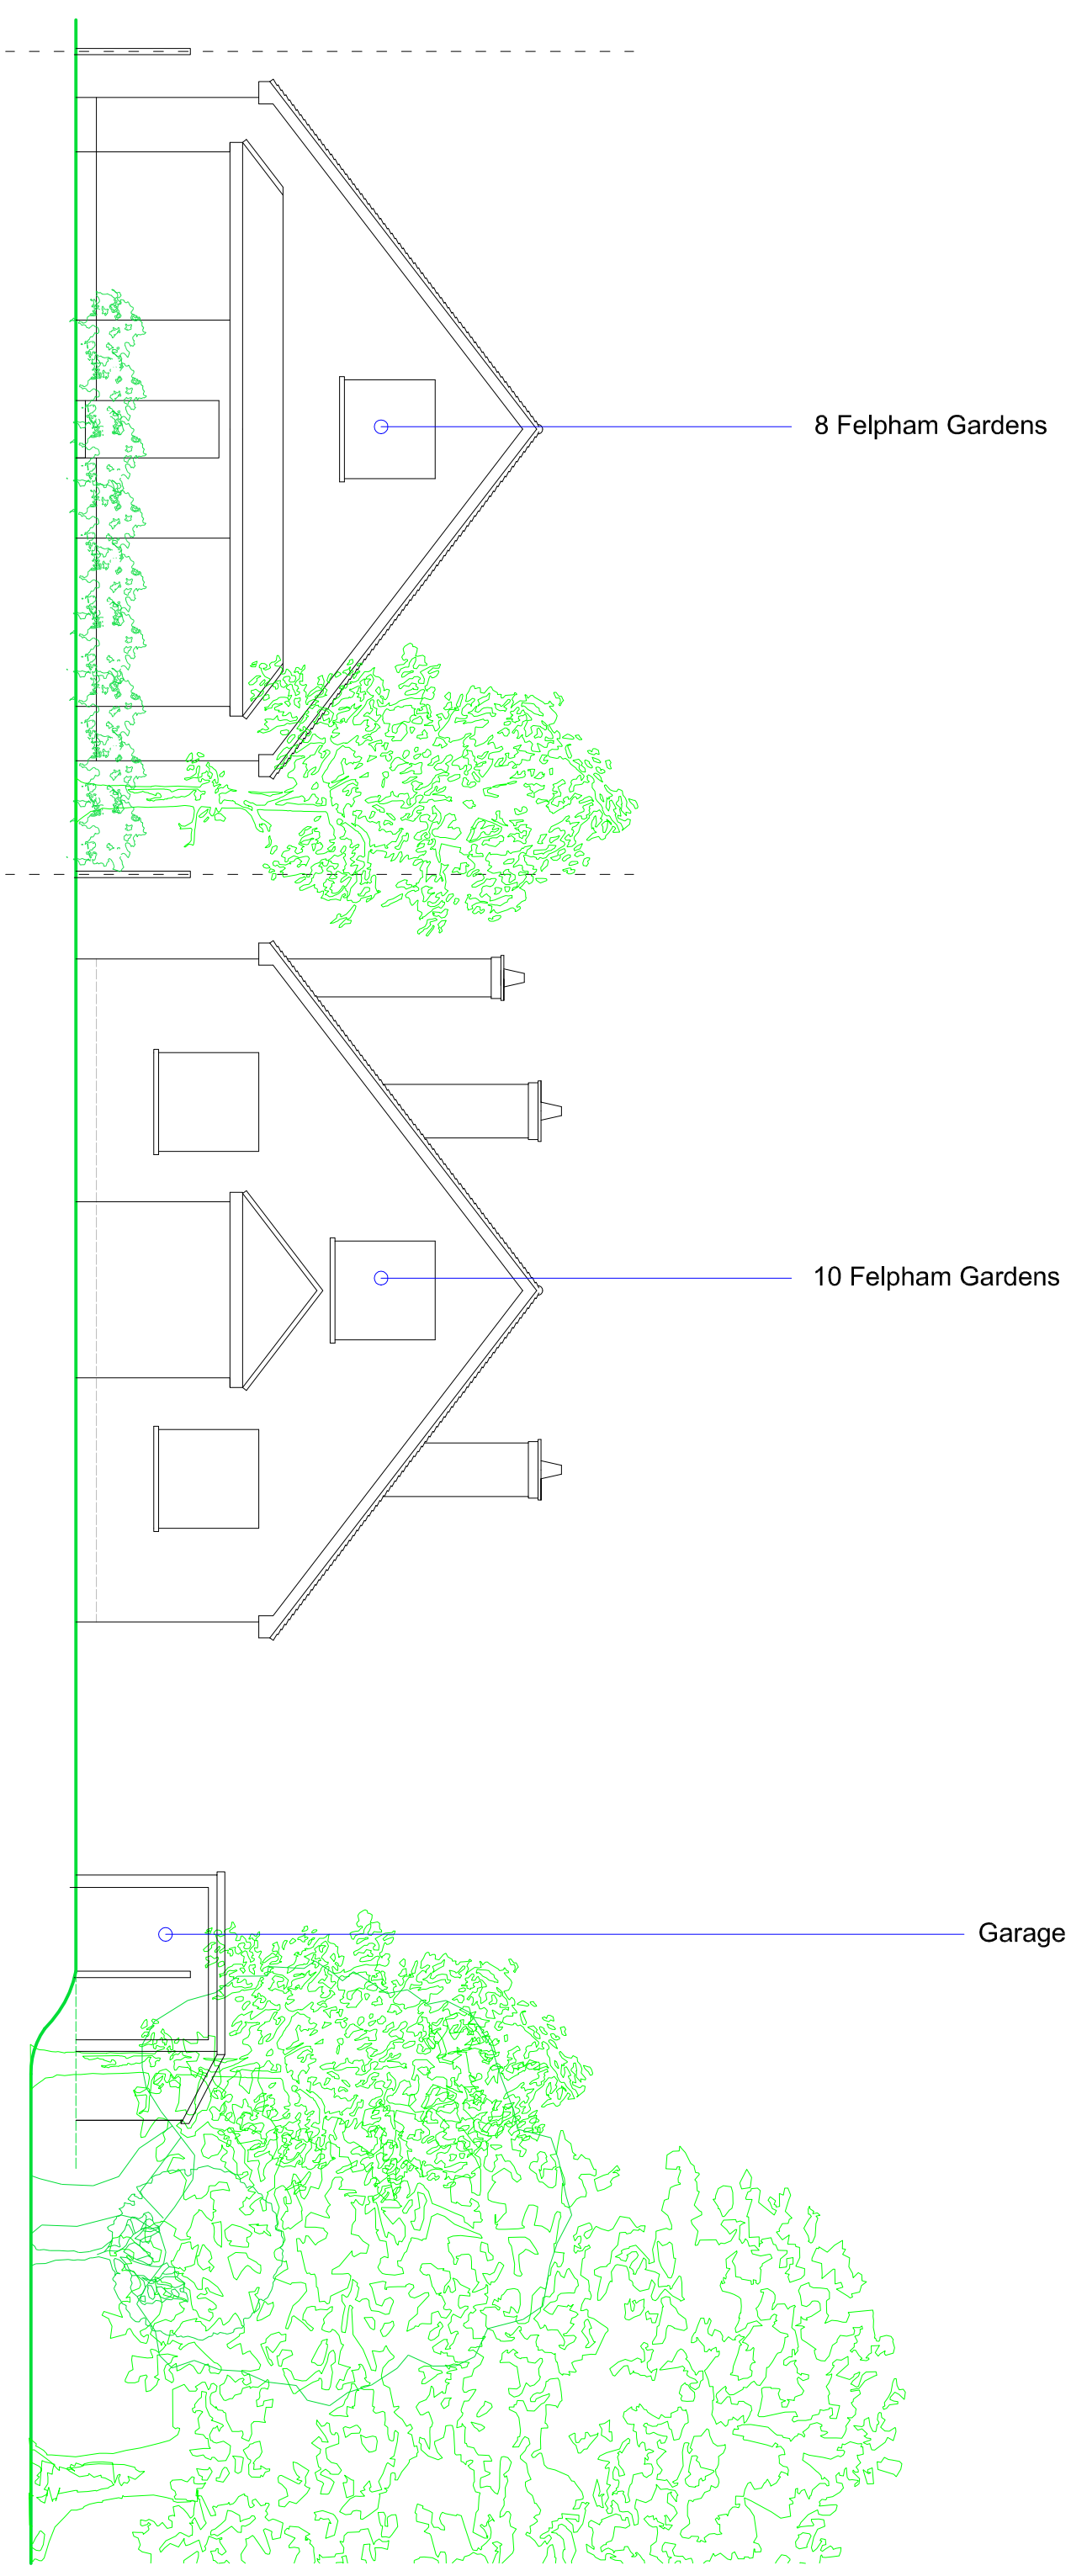

SCALE

Team	Metres
0	10
2	10
4	10
6	10
8	10
10	10

EXISTING STREETSCENE ELEVATION

SUSSEX BUILDING CONSULTANCY LIMITED

10 FELPHAM GARDENS, FELPHAM,
BOGNOR REGIS, WEST SUSSEX.

SCALE - 1/100 REV - DATE - 19/11/2018



3 NORTHCOTE ROAD
BOGNOR REGIS
PO21 5LZ
TEL - (01243) 861379