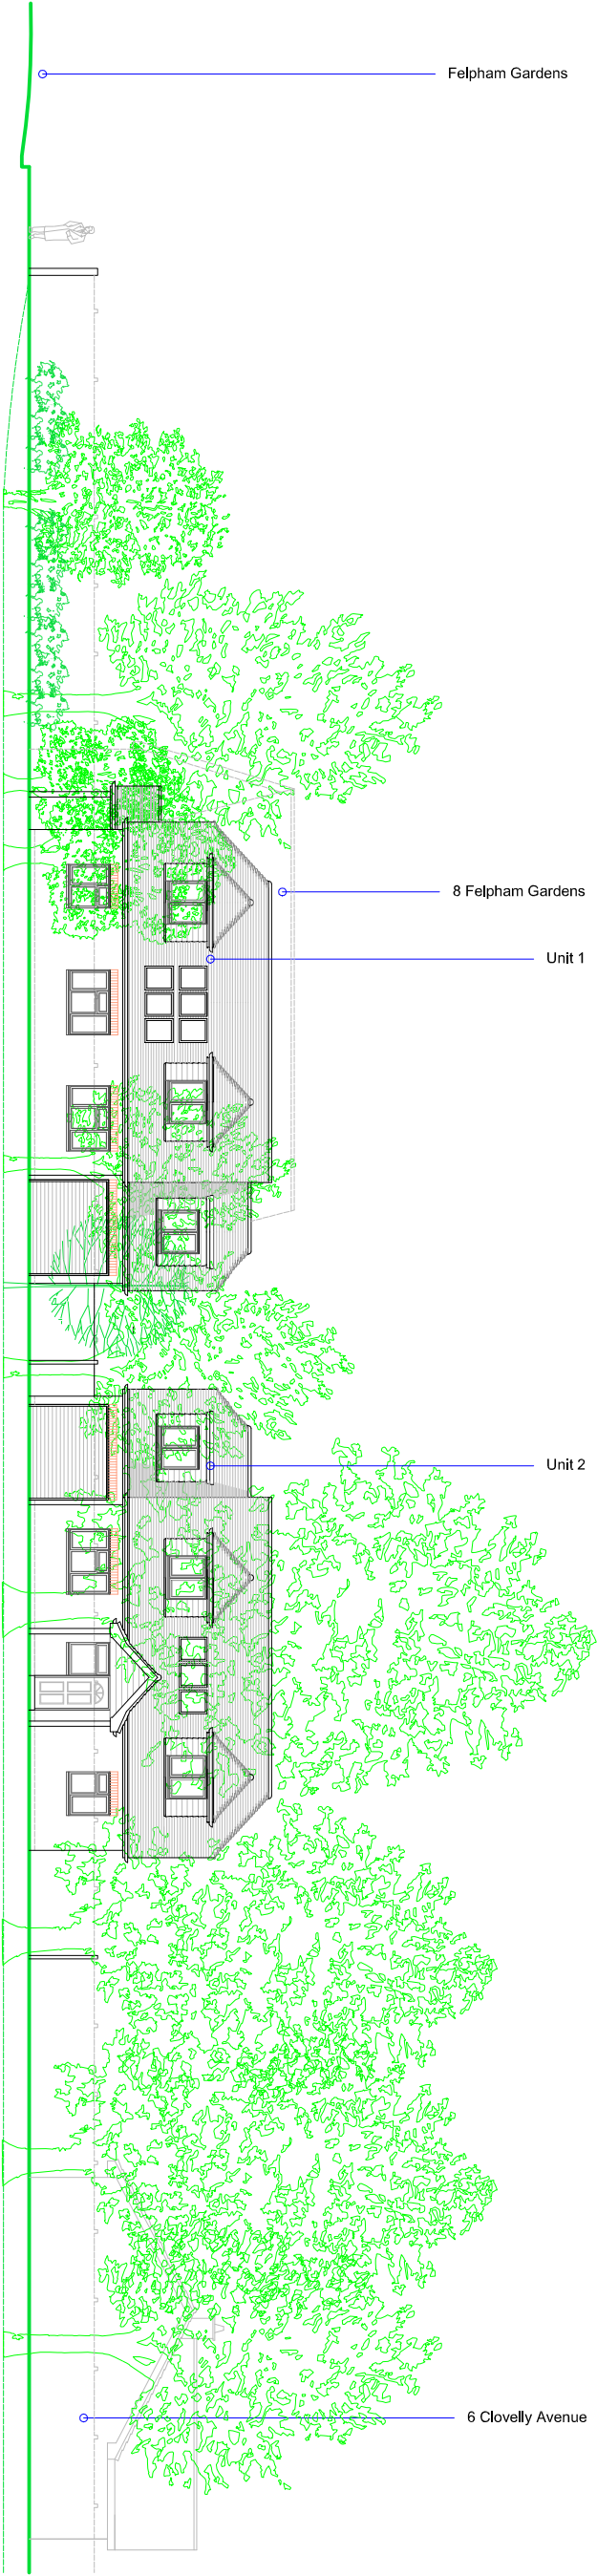


PROPOSED PARK ELEVATION

SUSSEX BUILDING CONSULTANCY LIMITED
10 FELPHAM GARDENS, FELPHAM,
BOGNOR REGIS, WEST SUSSEX.
SCALE - 1/200 REV - DATE - 19/11/2018


partner
LABC
3 NORTHCHOTE ROAD
BOGNOR REGIS
PO21 1LZ
TEL/FAX - (01243) 881379