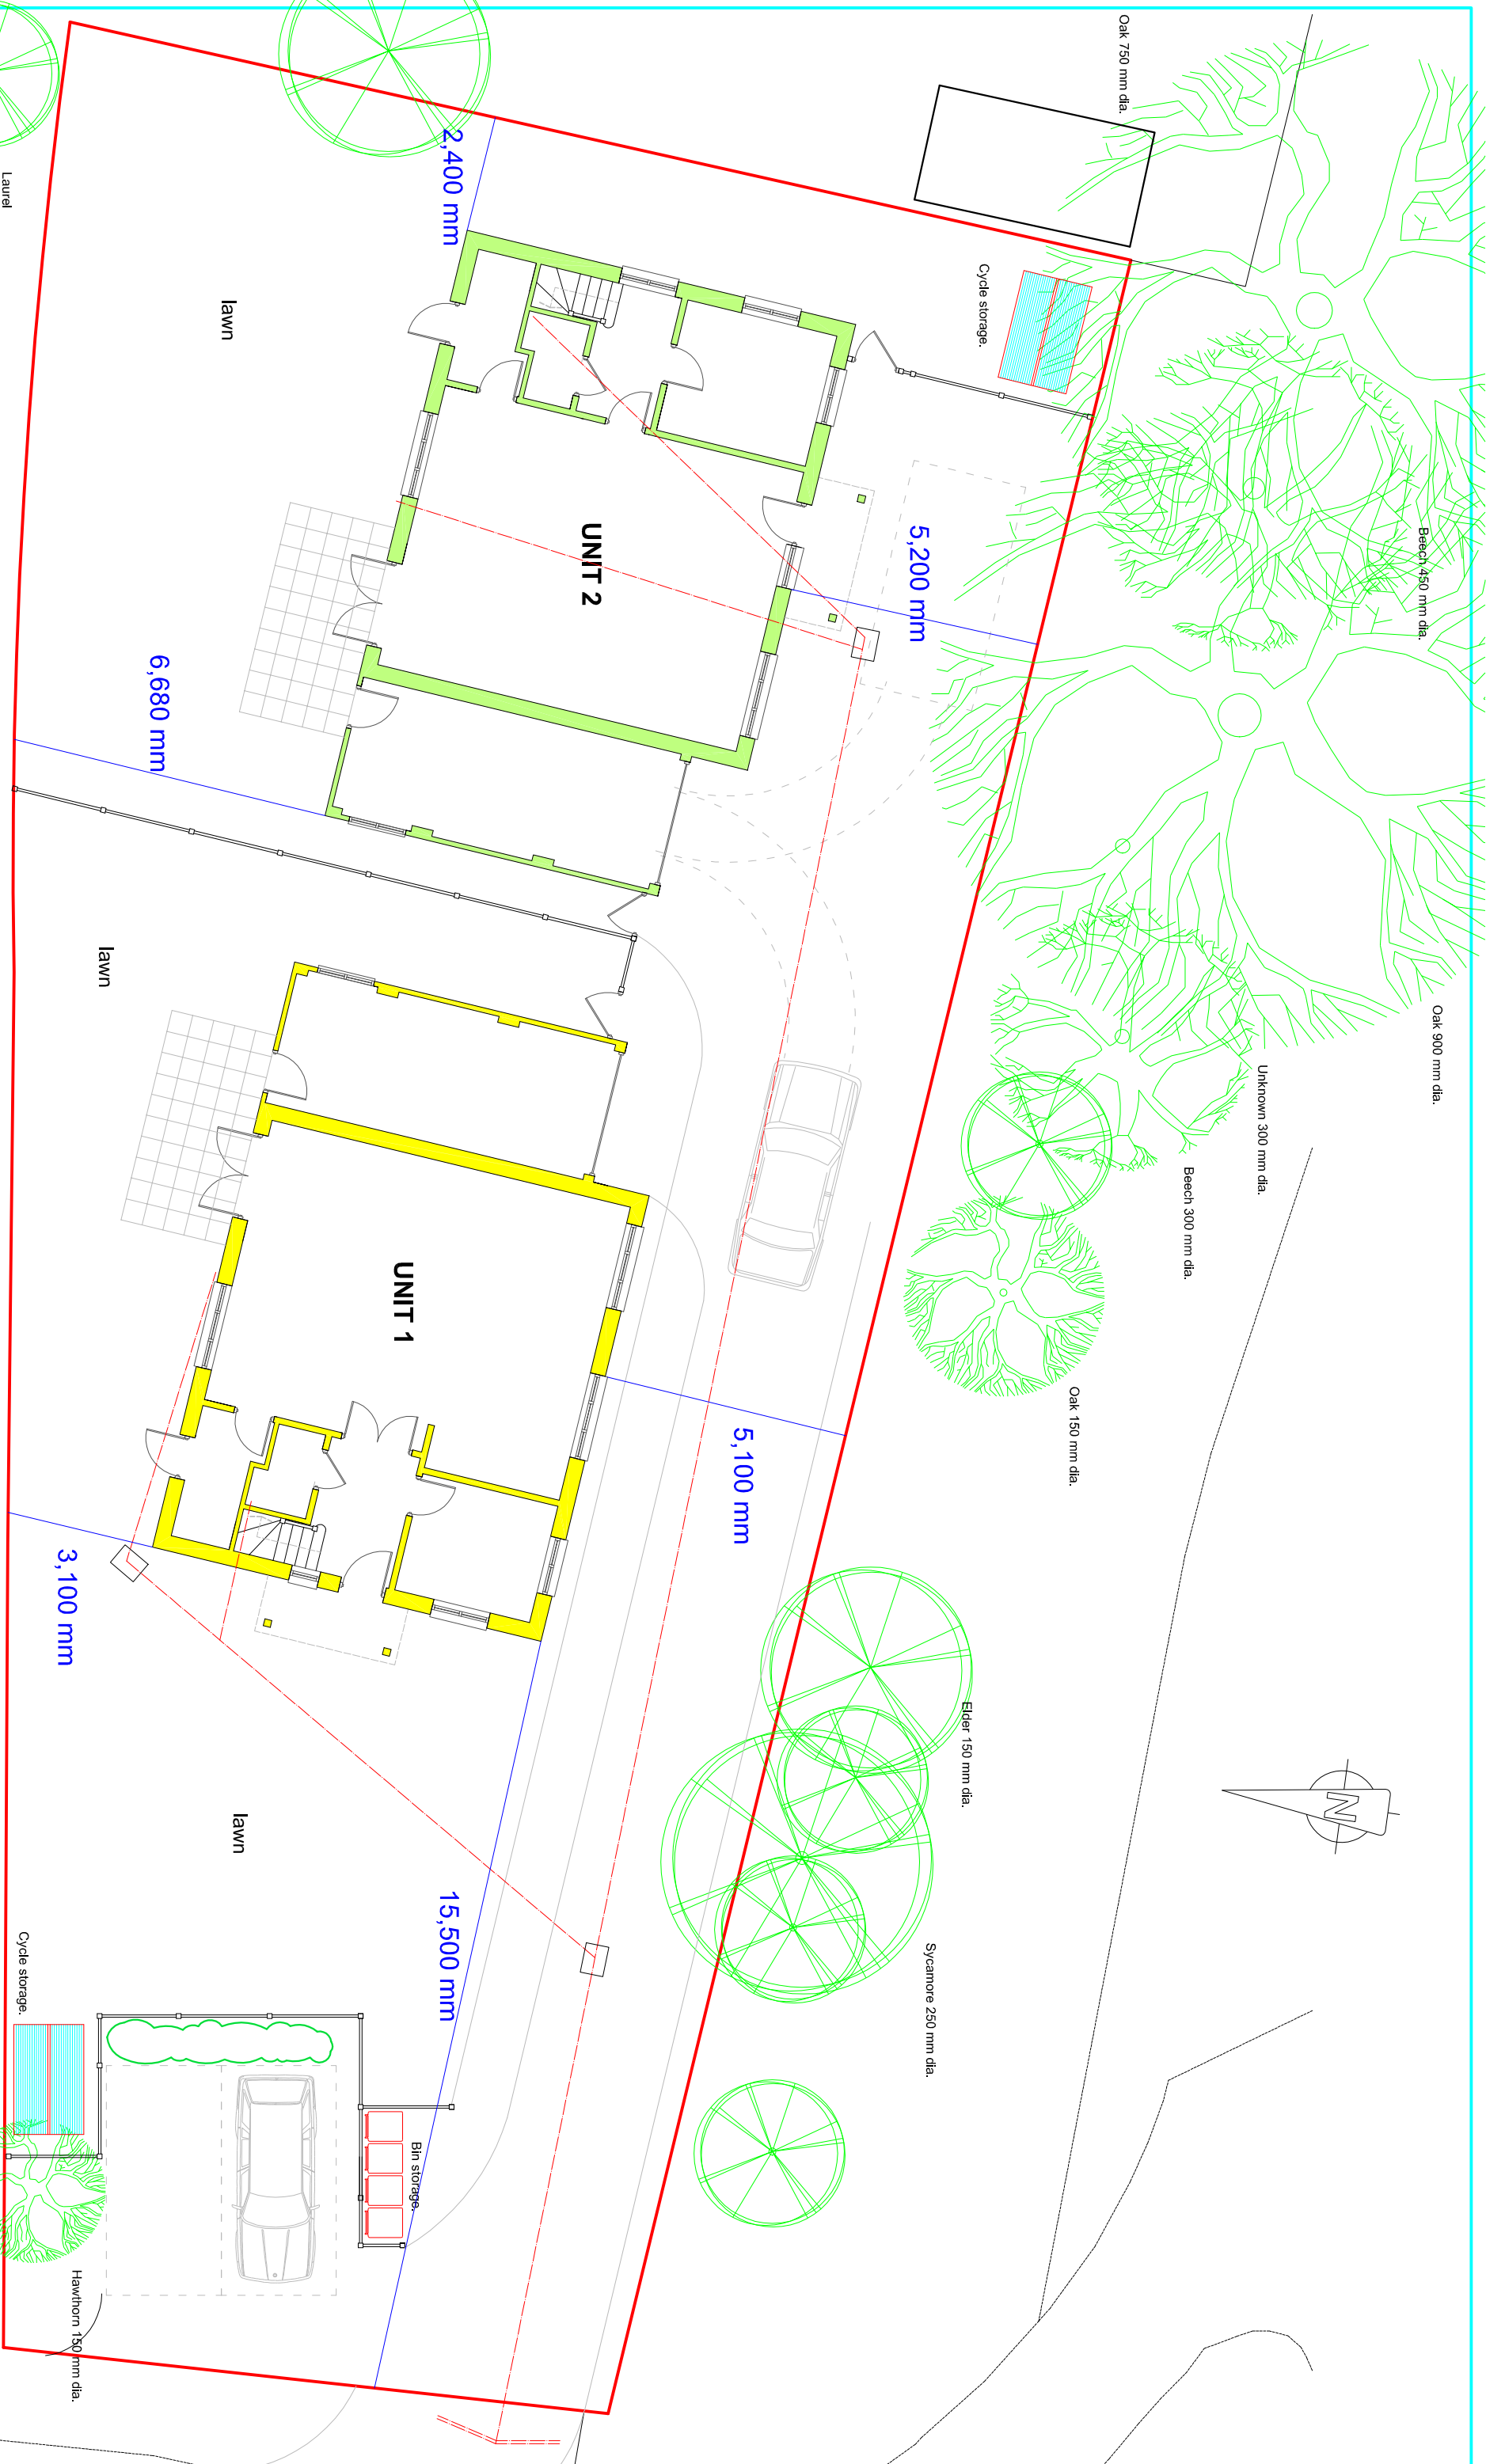


PROPOSED PLOT PLAN

SUSSEX BUILDING CONSULTANCY LIMITED

10 FELPHAM GARDENS, FELPHAM,
BOGNOR REGIS, WEST SUSSEX.

SCALE - 1/125 REV - A DATE - 19/12/2018

LABC
partner
3 NORTHGATE ROAD
PO21 3LZ
TEL/FAX - (01243) 861379