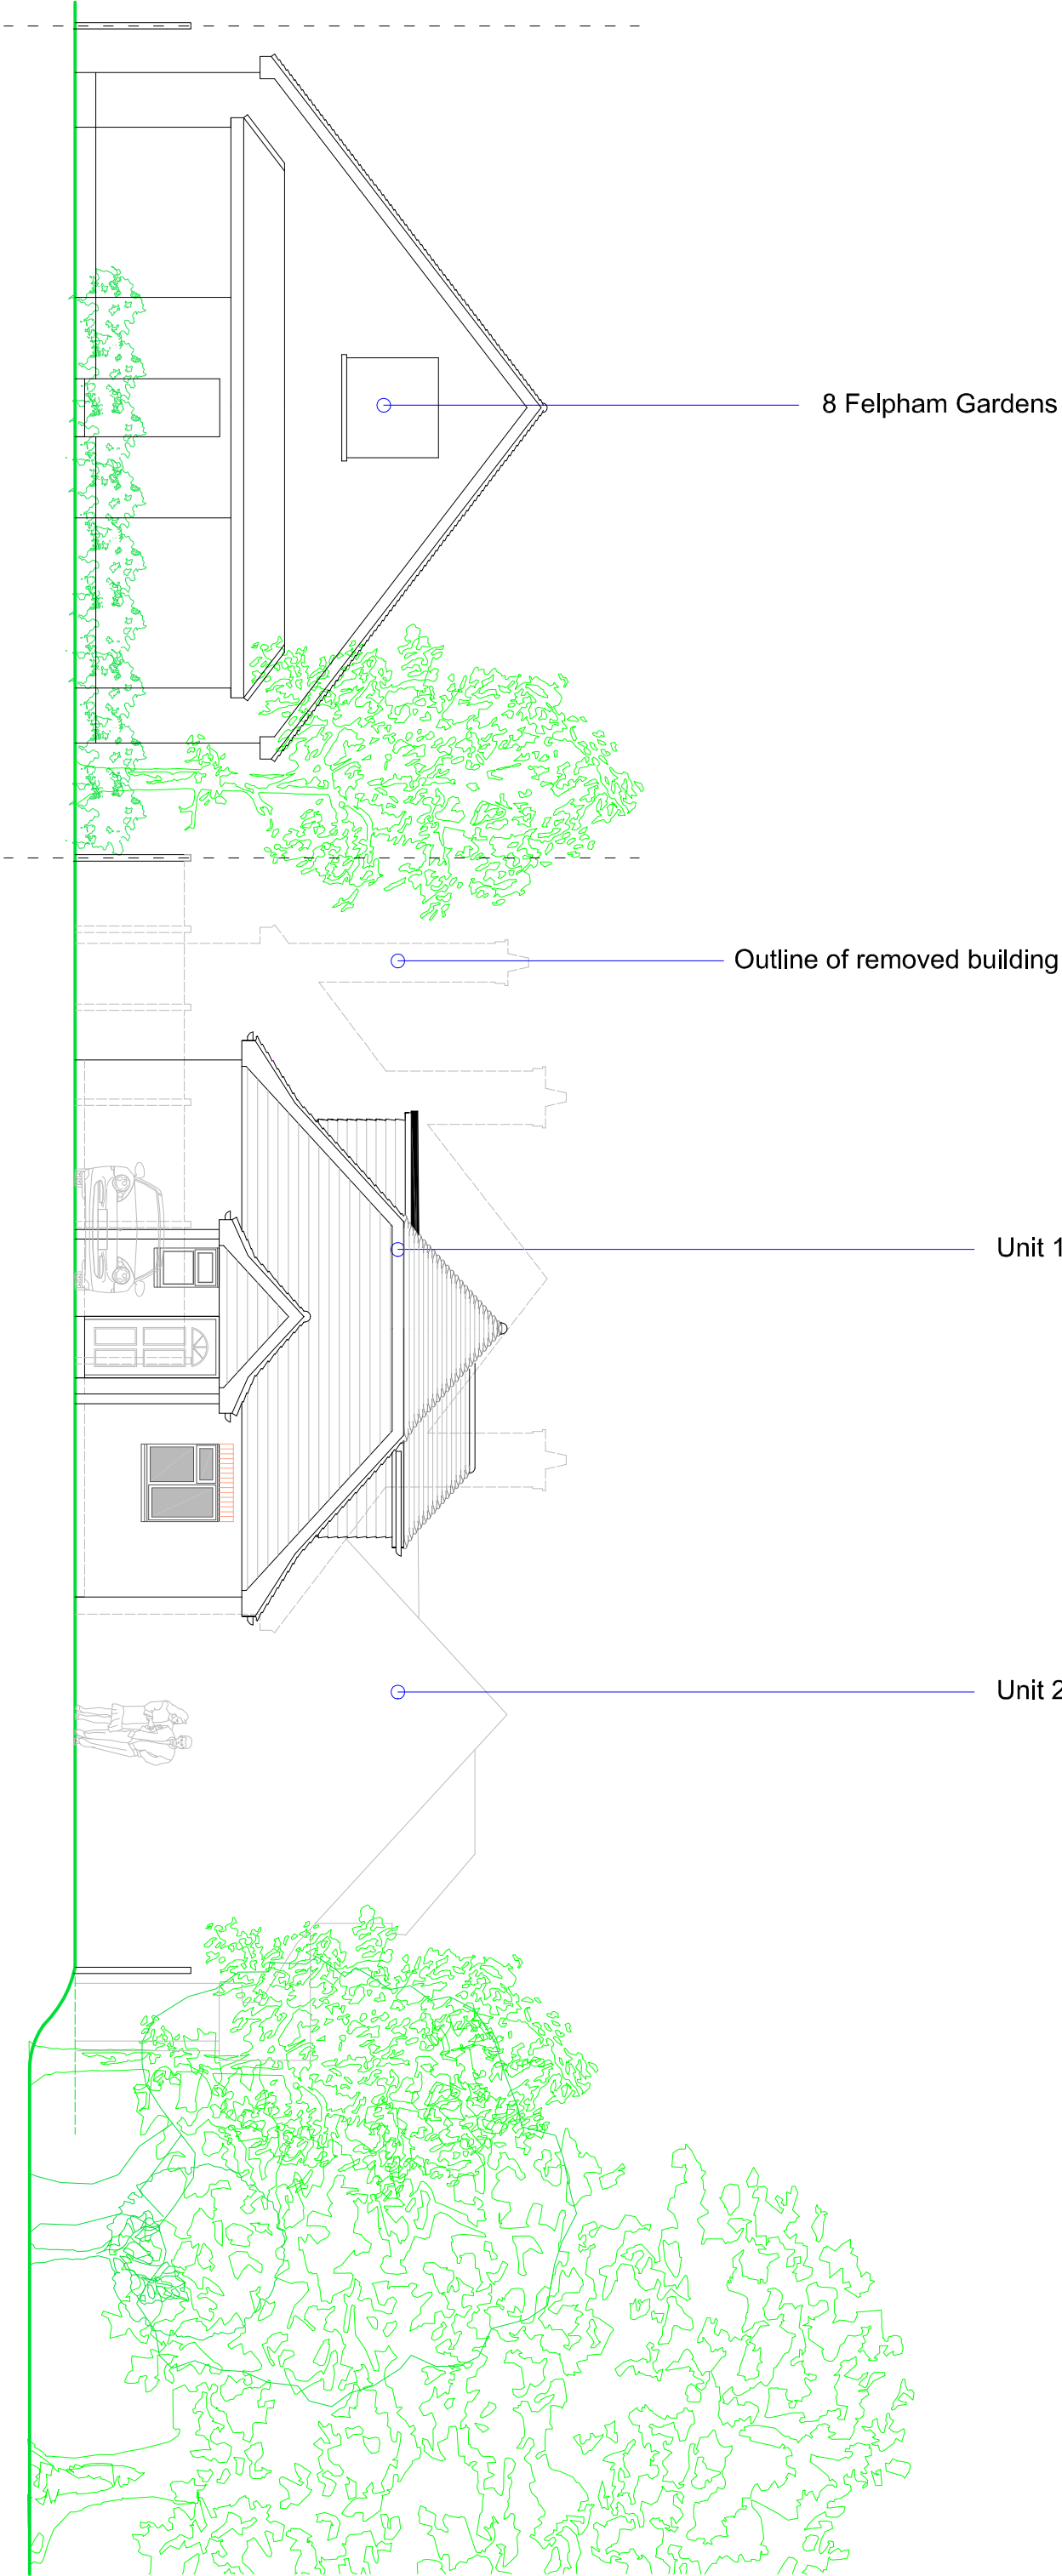


PROPOSED STREETSCENE ELEVATION

SUSSEX BUILDING CONSULTANCY LIMITED	
10 FELPHAM GARDENS, FELPHAM, BOGNOR REGIS, WEST SUSSEX.	
SCALE - 1/100 REV - DATE - 19/1/2018	
	LABC partner 3 NORTHCOTE ROAD BOGNOR REGIS PO21 8LZ TEL - (01243) 86339