



Note - Rear facing windows are to be fitted with obscure glass (minimum Class 3) and to have no openers below 1.7 metres from floor level.

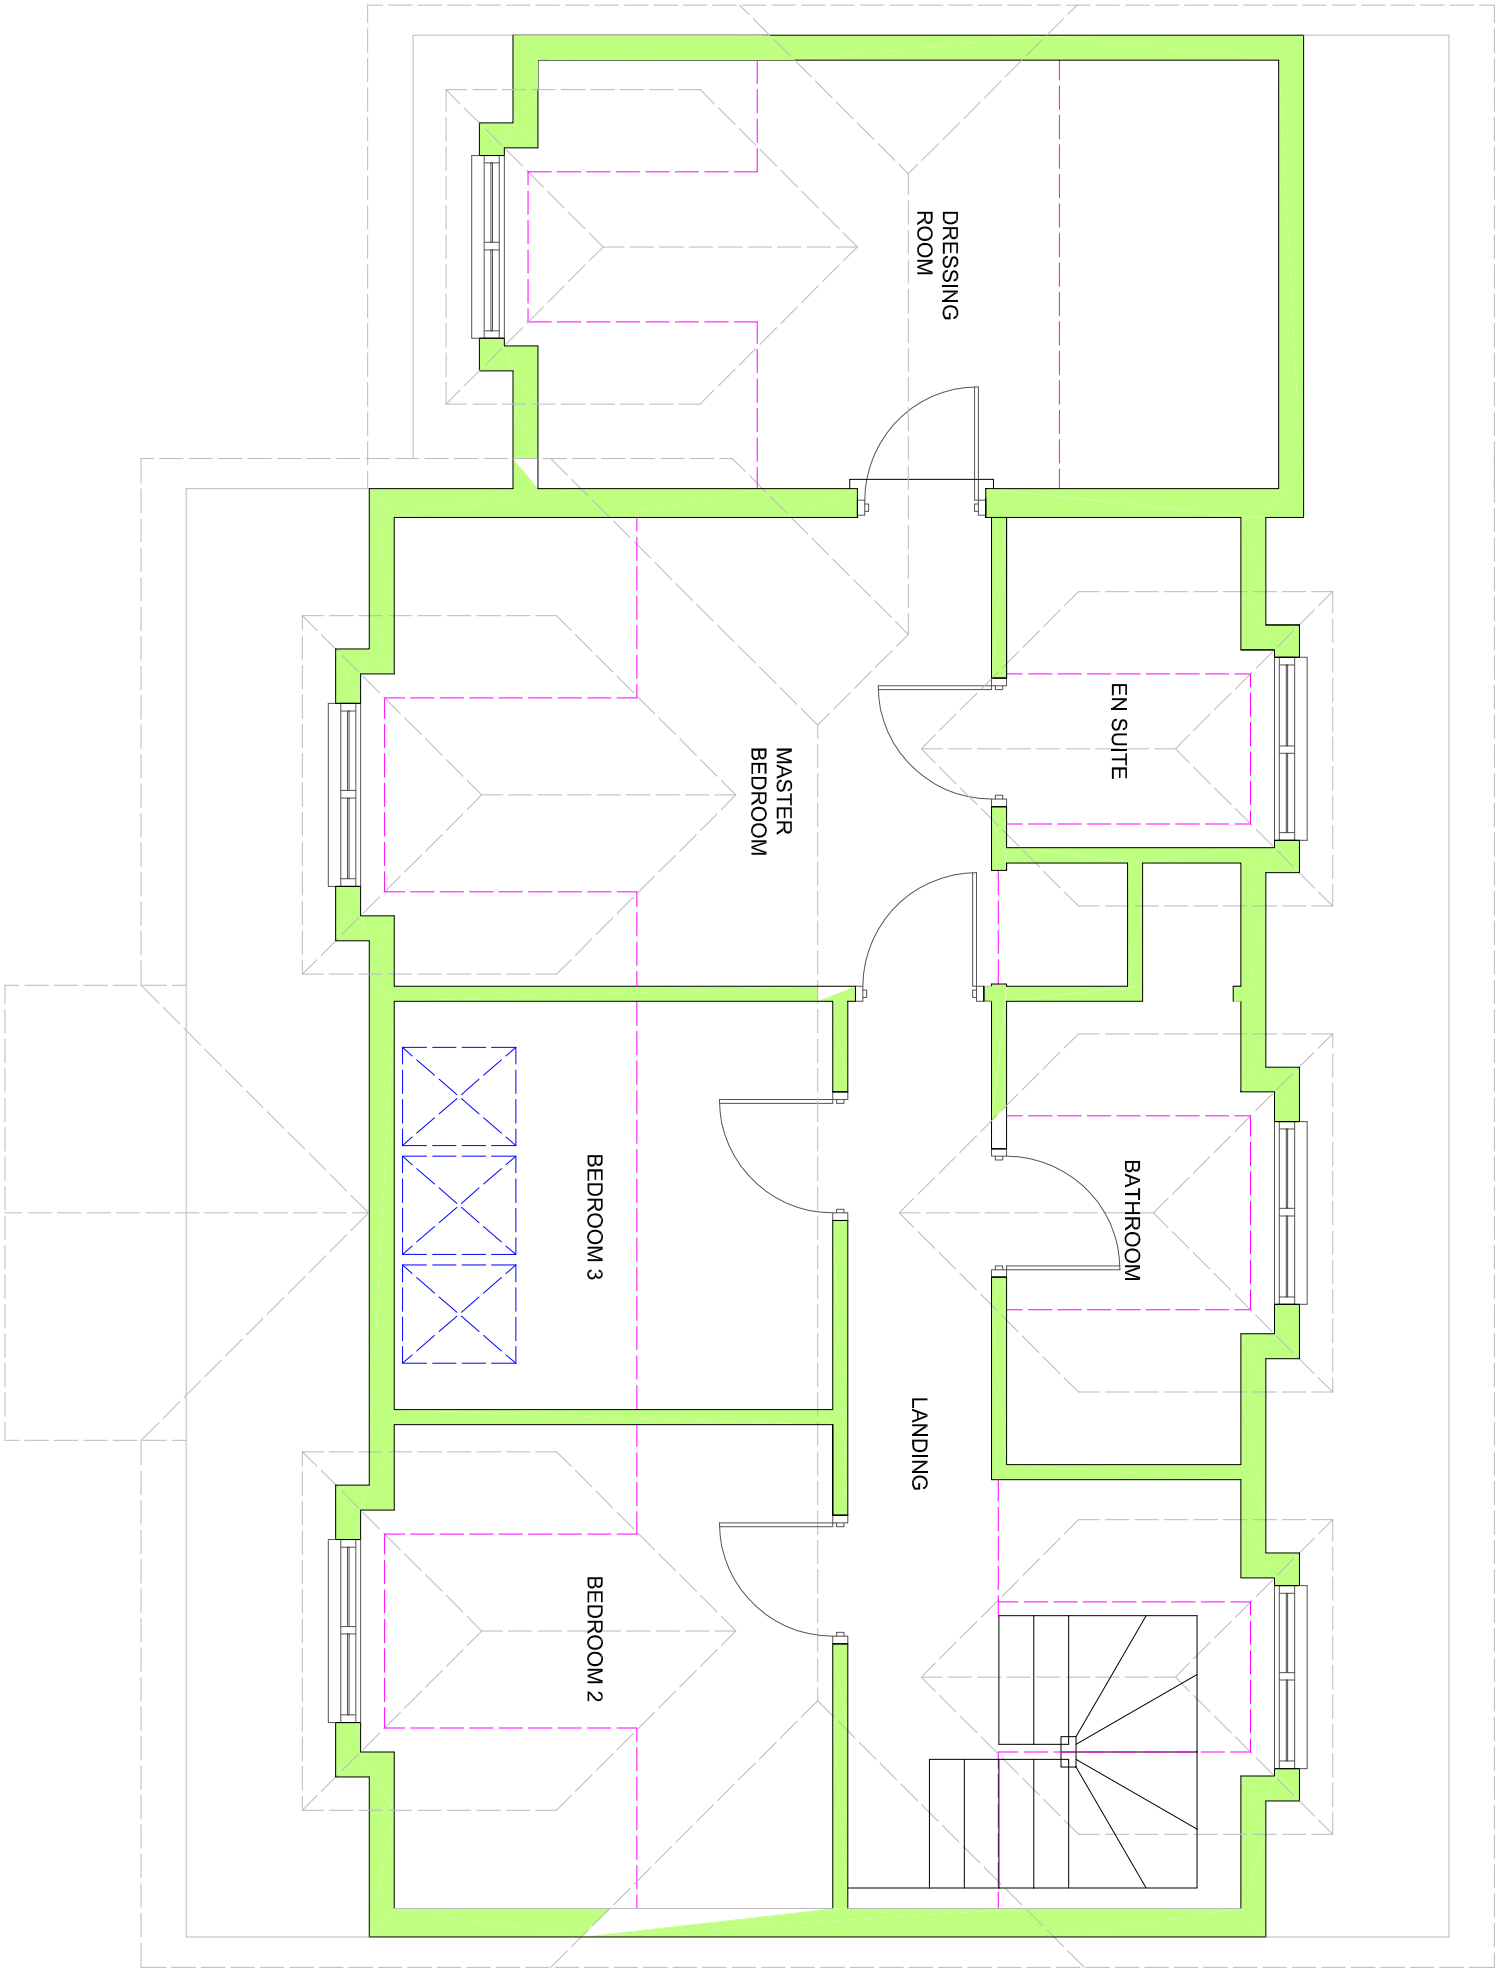

PROPOSED FIRST FLOOR PLAN
UNIT 2

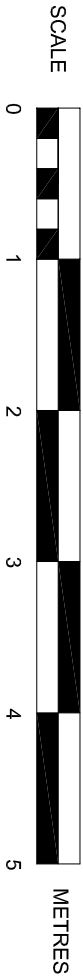

SUSSEX BUILDING CONSULTANCY LIMITED

10 FELPHAM GARDENS, FELPHAM,
BOGNOR REGIS, WEST SUSSEX.

SCALE - 1/50 REV - B DATE - 19/06/2019



partner
LABC
3 NORTHCOTE ROAD
BOGNOR REGIS
PO21 5LZ
TEL/FAX - (01243) 861379