



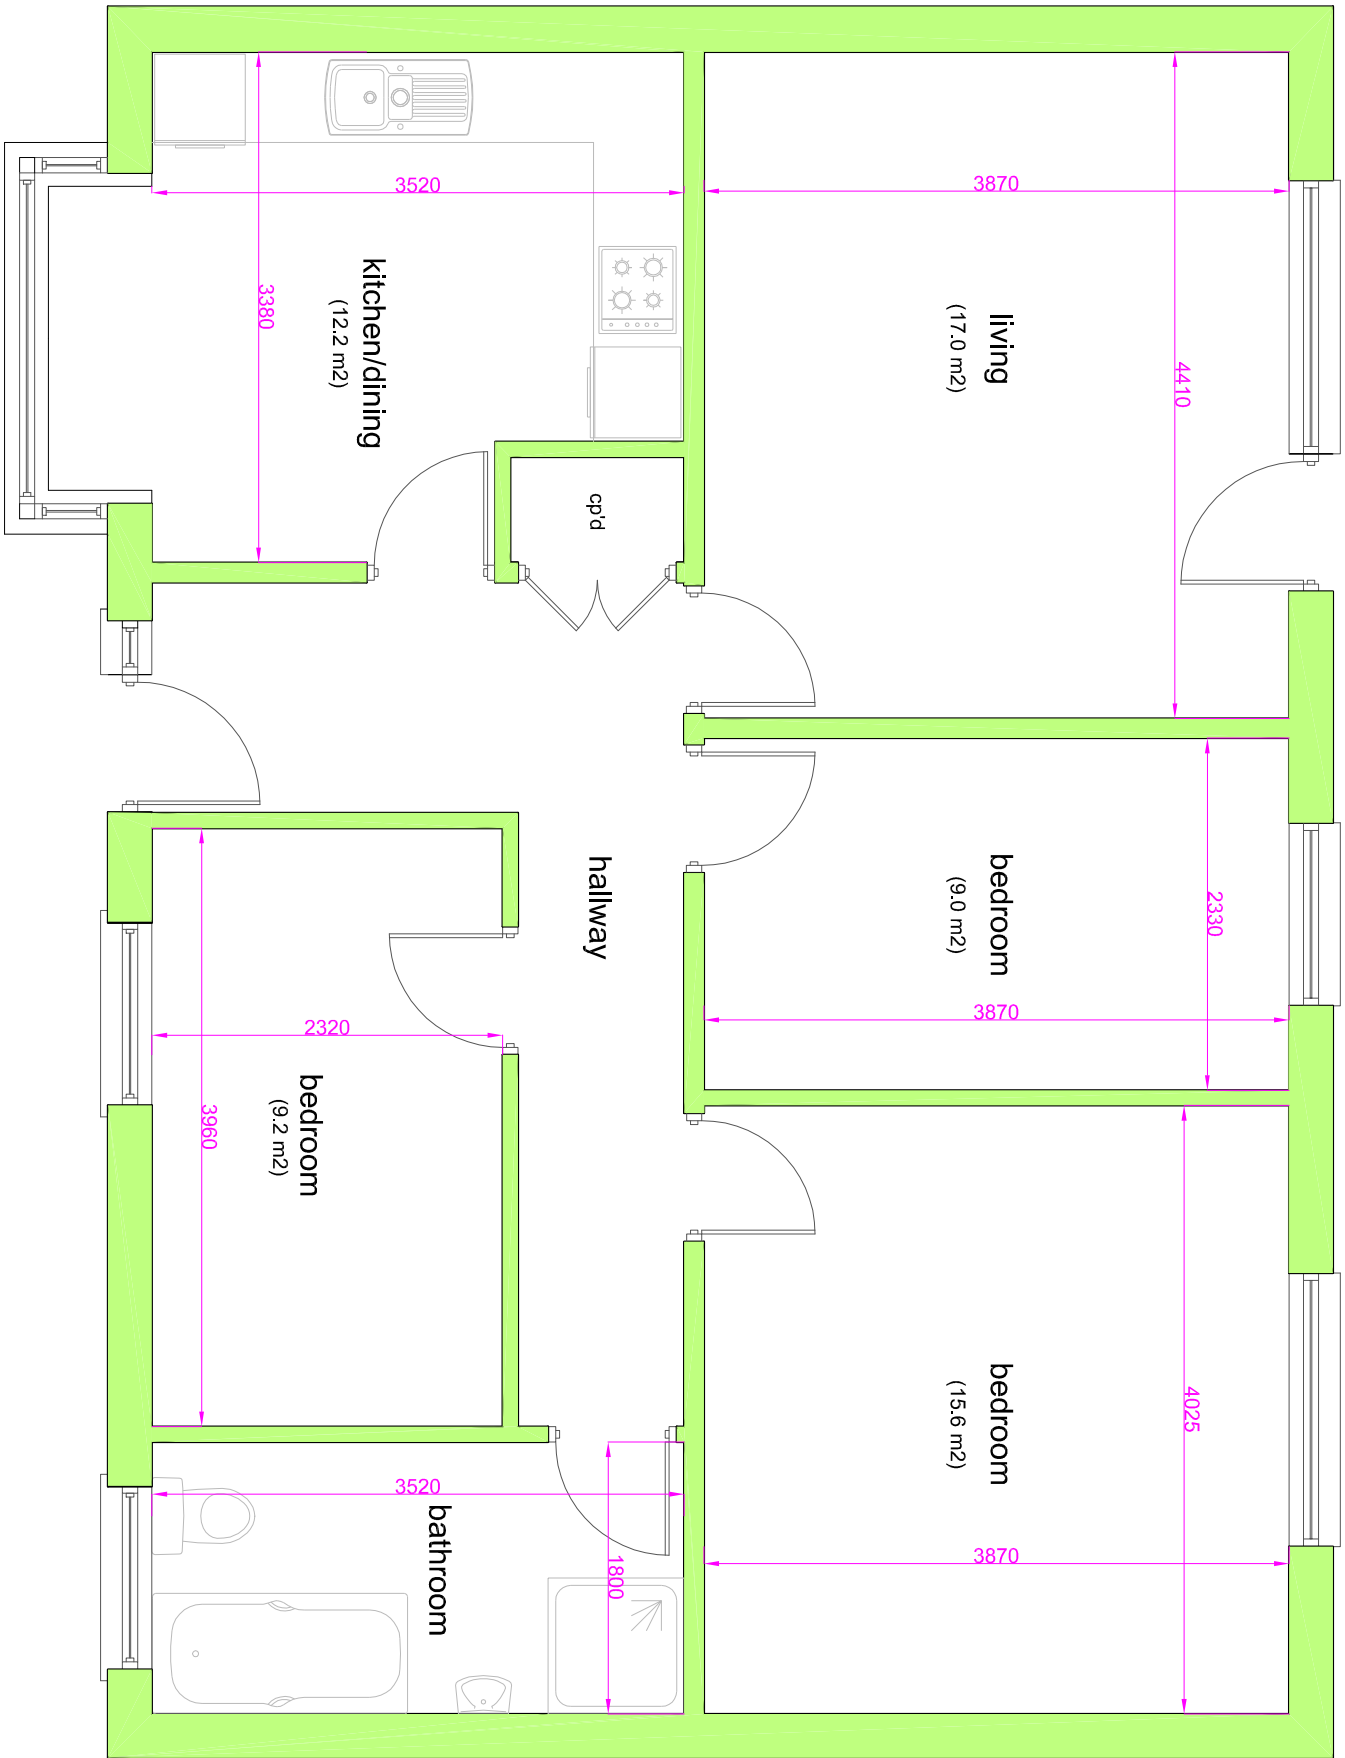

PROPOSED GROUND FLOOR PLAN  
UNIT 2

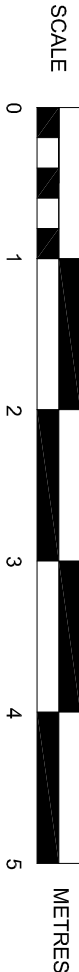

|   |                                                                          |
|---|--------------------------------------------------------------------------|
| <b>SUSSEX BUILDING CONSULTANCY LIMITED</b>                                                                    |                                                                          |
| 10 FELPHAM GARDENS, FELPHAM,<br>BOGNOR REGIS, WEST SUSSEX.                                                    |                                                                          |
| SCALE - 1/150 REV - C DATE - 17/06/2019                                                                       |                                                                          |
| <br>partner<br><b>LABC</b> | 3 NORTHGATE ROAD<br>BOGNOR REGIS<br>PO21 5LZ<br>TEL/FAX - (01243) 861379 |