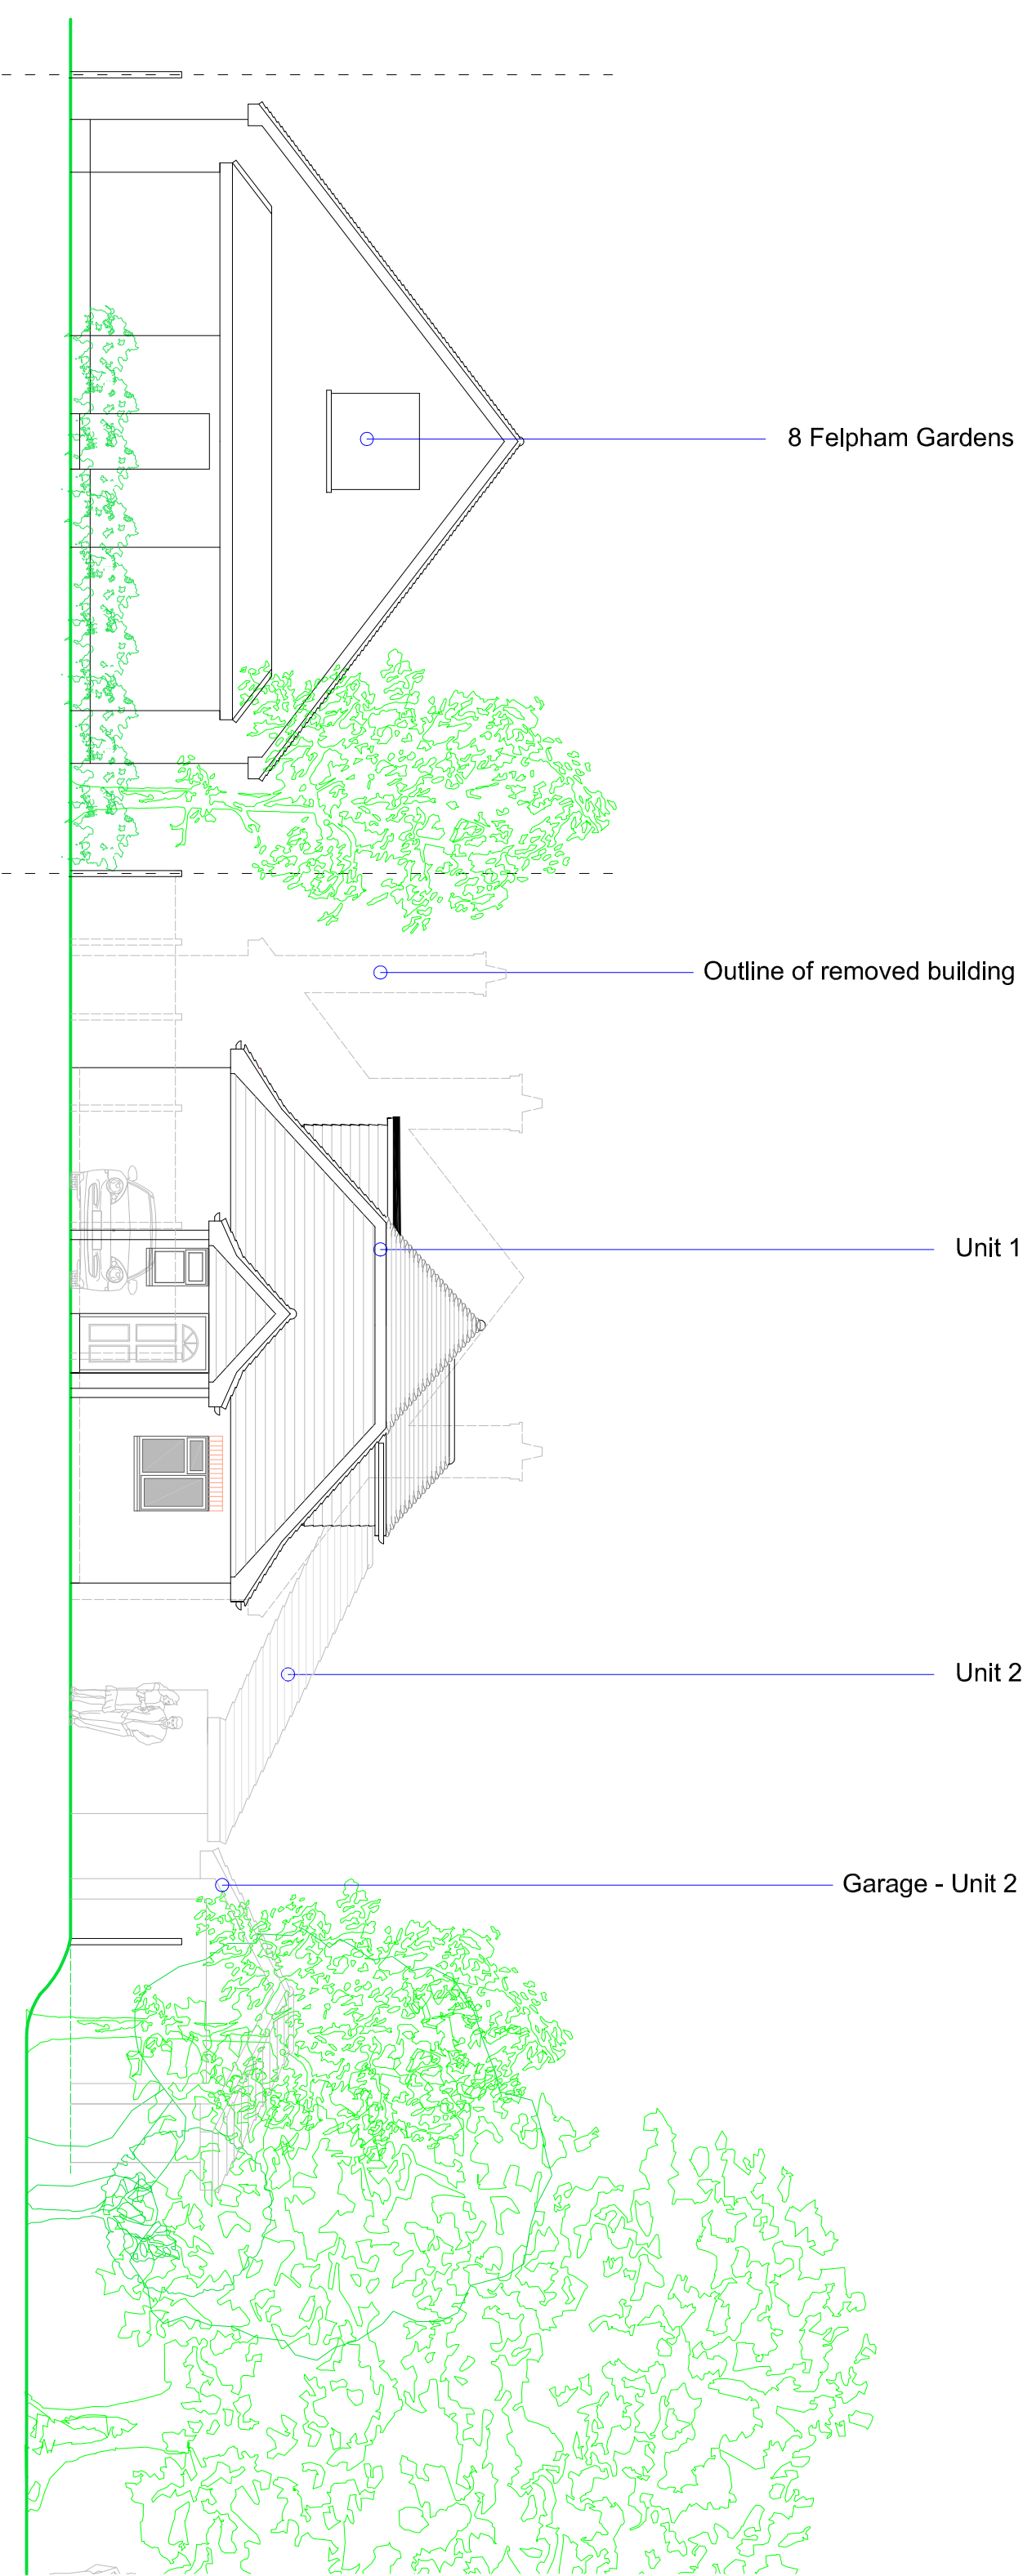


PROPOSED STREETSCENE ELEVATION

SUSSEX BUILDING CONSULTANCY LIMITED	
10 FELPHAM GARDENS, FELPHAM, BOGNOR REGIS, WEST SUSSEX.	
SCALE - 1/100 REV - B DATE - 17/06/2019	
 LABC partner	SUNBURGATE ROAD BOGNOR REGIS PO21 5LZ TEL - (01243) 863799