




NOTES
Do not scale this drawing. All discrepancies to be clarified with project Landscape Architect.
This drawing is the property of Urban Wilderness Ltd and is issued on the condition it is not reproduced, retained or disclosed to any unauthorised person, either wholly or in part without written consent of Urban Wilderness Ltd.

Site Application Boundaries		45.0001 - 50
Application Site Boundary		50.0001 - 55
Site Study Area		55.0001 - 60
Watercourses		60.0001 - 65
Watercourses		65.0001 - 70
Floodzone 3		70.0001 - 75
Floodzone 2		75.0001 - 80
Topographic Values (m)		80.0001 - 85
-5.33959 - -5		85.0001 - 90
-4.99999 - 0		90.0001 - 95
0.000001 - 5		95.0001 - 100
5.00001 - 10		100.001 - 105
10.0001 - 15		105.001 - 110
15.0001 - 20		110.001 - 115
20.0001 - 30		115.001 - 120
30.0001 - 40		120.001 - 145
40.0001 - 45		

rev	details	date
-----	---------	------

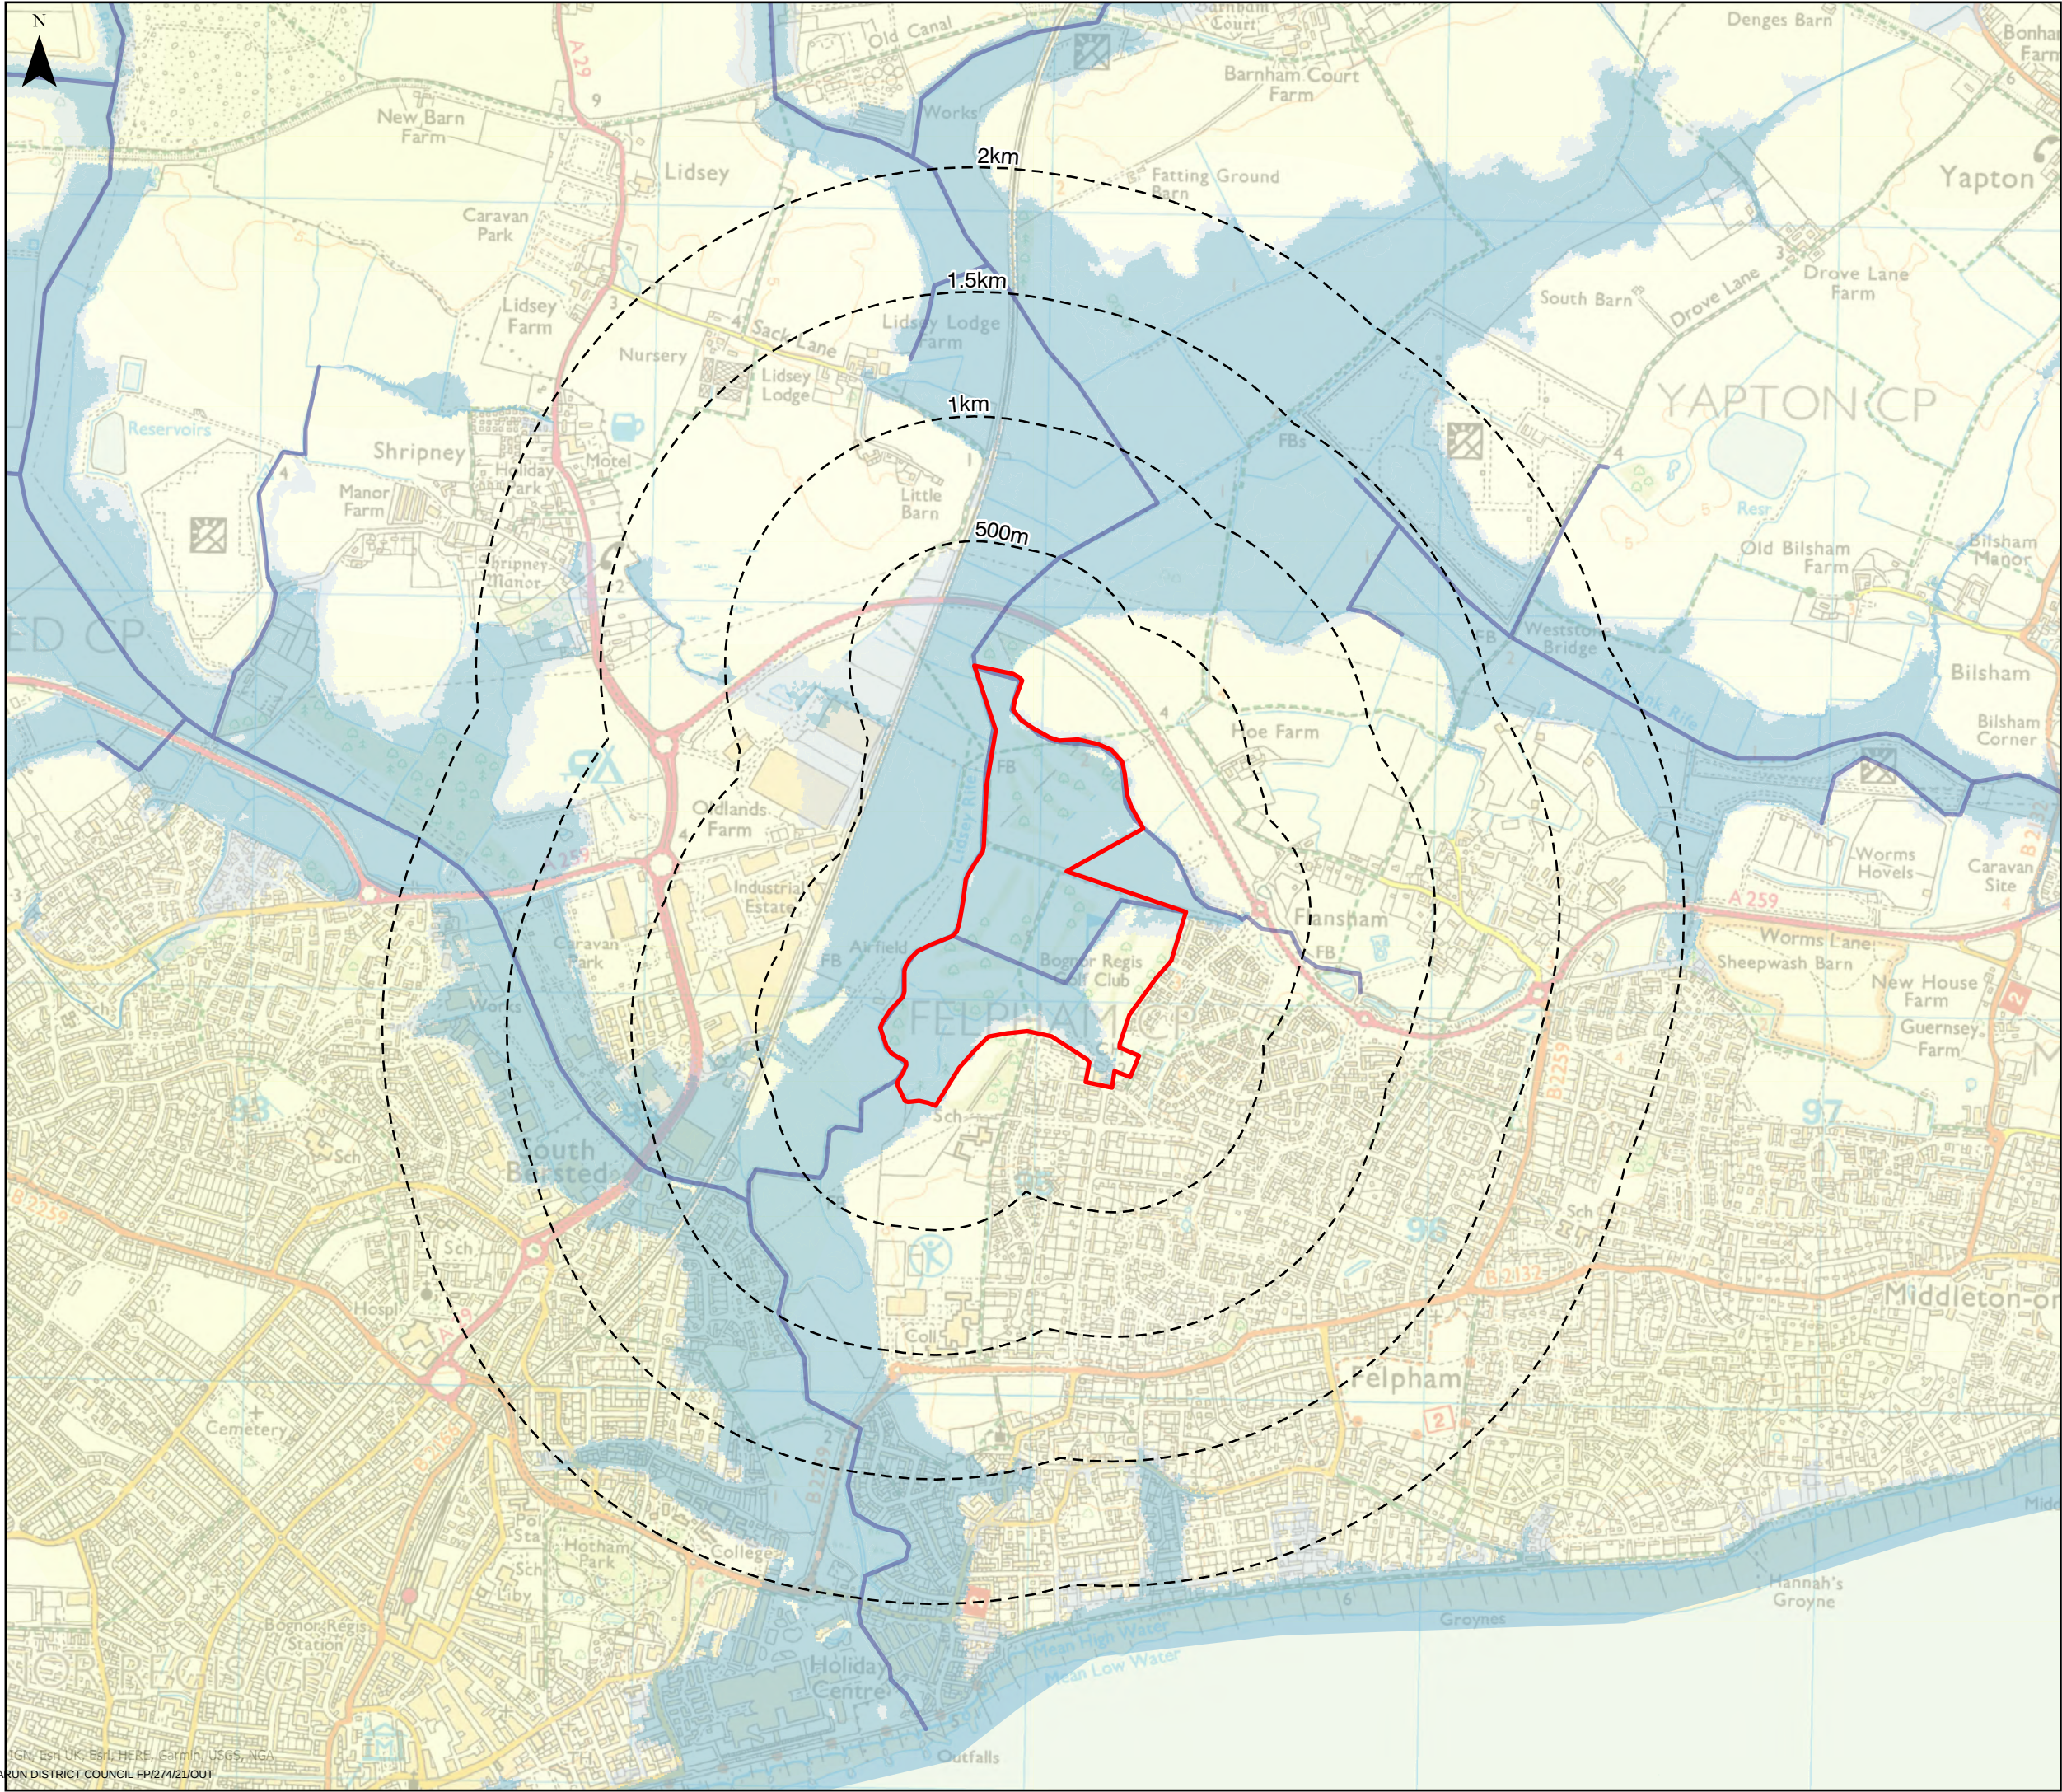

7 Saw Mill Yard, Water Lane, Holbeck, Leeds
LS11 5WH
www.urbanwilderness.co.uk
design@urbanwilderness.co.uk
0113 4720 300
Registered in Scotland SC371979

client
Hallam Land Management

project
Bognor Regis
The Existing Bognor Golf Club

drawing title
Landscape and Visual Impact Assessment
Site Location Plan

drawing status
PLANNING

drawn by	checked by	date
LJM	NJE	Dec 21

scale	paper size
1:25,000	A3

job/dwg no.	rev.
171-UW-P-A-003 LVIA FIGURE	-