


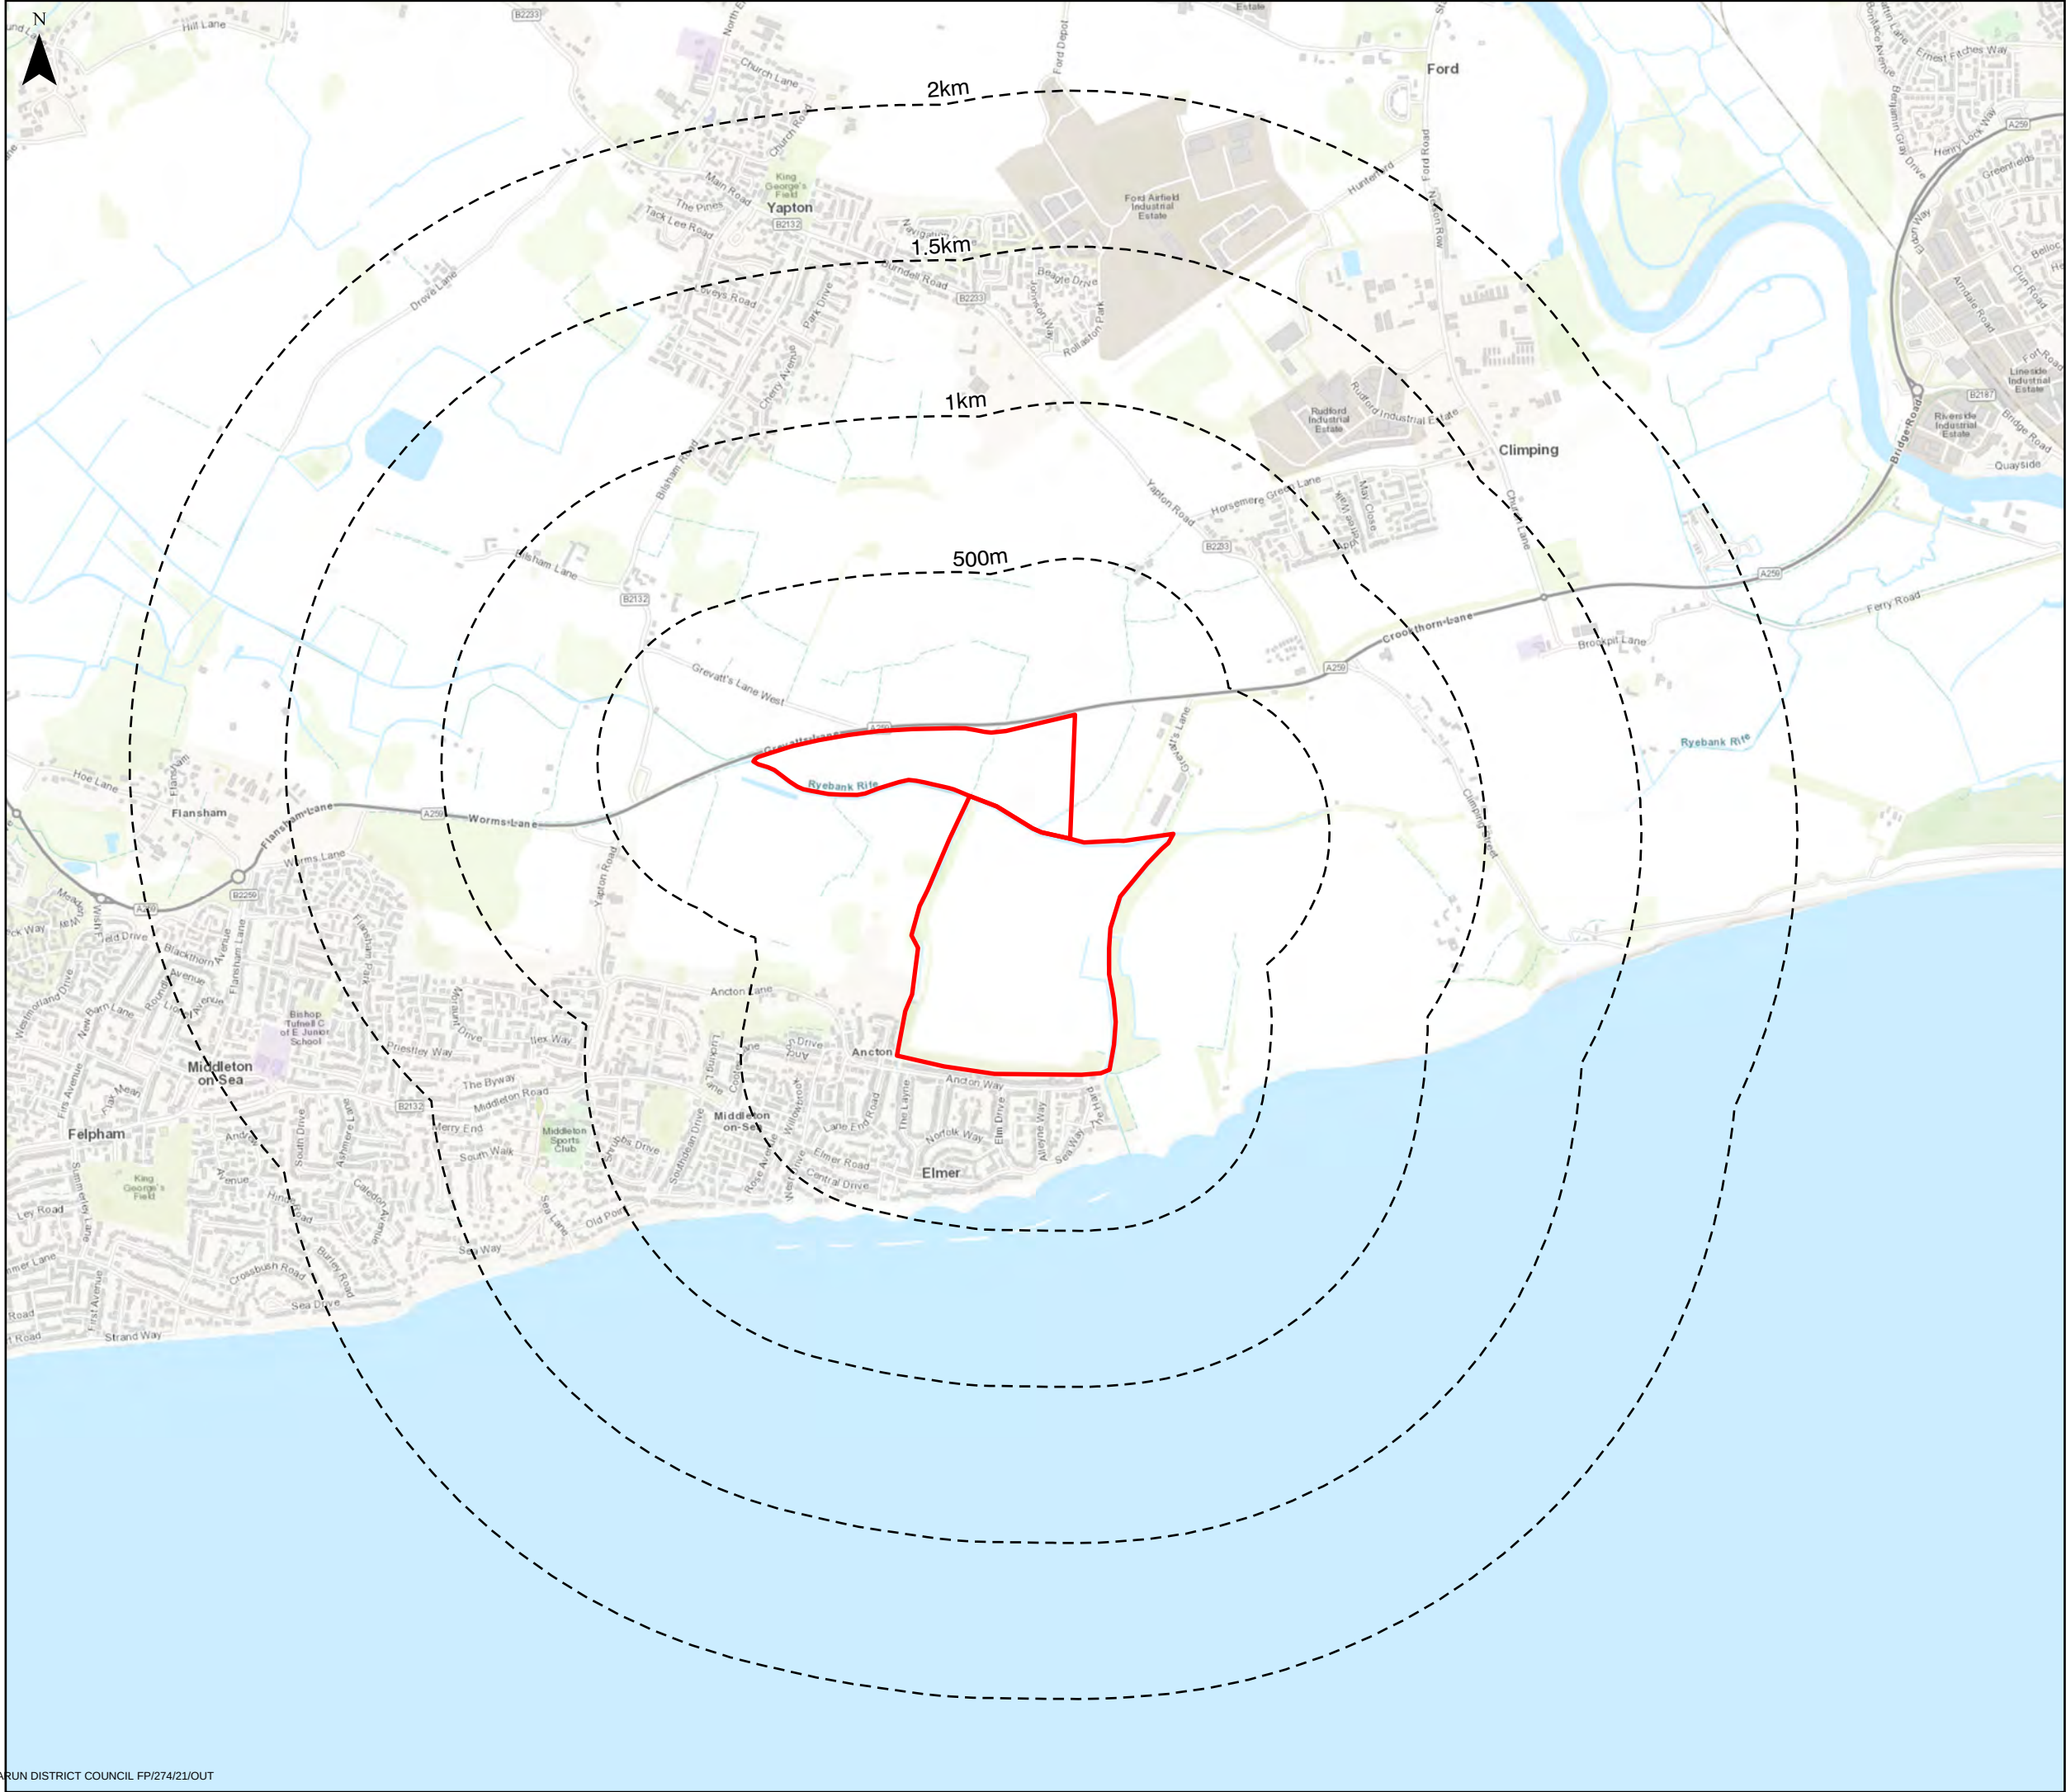

NOTES
Do not scale this drawing. All discrepancies to be clarified with project Landscape Architect.
This drawing is the property of Urban Wilderness Ltd and is issued on the condition it is not reproduced, retained or disclosed to any unauthorised person, either wholly or in part without written consent of Urban Wilderness Ltd.

Site Application Boundaries

-  Application Site Boundary
-  Site Study Area



7 Saw Mill Yard, Water Lane, Holbeck, Leeds
LS11 5WH
www.urbanwilderness.co.uk
design@urbanwilderness.co.uk
0113 4720 300
Registered in Scotland SC371979

client
Hallam Land Management

project
**Land to the north of Ancton
Bognor Regis**

drawing title
**Landscape and Visual Impact Assessment
Site Location Plan**

drawing status
PLANNING

drawn by	checked by	date
LJM	NJE	Dec 21

scale	paper size
1:20,000	A3

job/dwg no.	rev.
171-UW-P-B-019 LVIA FIGURE	-