



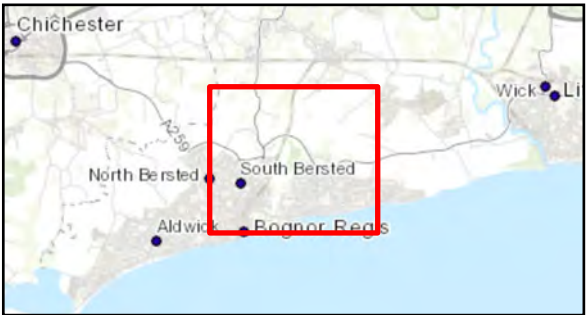

NOTES
Do not scale this drawing. All discrepancies to be clarified with project Landscape Architect.
This drawing is the property of Urban Wilderness Ltd and is issued on the condition it is not reproduced, retained or disclosed to any unauthorised person, either wholly or in part without written consent of Urban Wilderness Ltd.

- Application Site Boundary**
- Application Site Boundary
 - Site Study Area
- Statutory Designations**
- Conservation Areas
 - Sites of Special Scientific Interest (SSSI)
- Historic Statutory Designations**
- Listed Buildings**
- Grade I
 - Grade II
 - Grade II*
- Other**
- Open Green Space
 - Ancient Woodland
 - Local Nature Reserves (LNR)
 - Gaps Between Settlements
 - Strategic Employment Sites
 - Biodiversity Opportunity Area (BOA)

rev	details	date
-----	---------	------

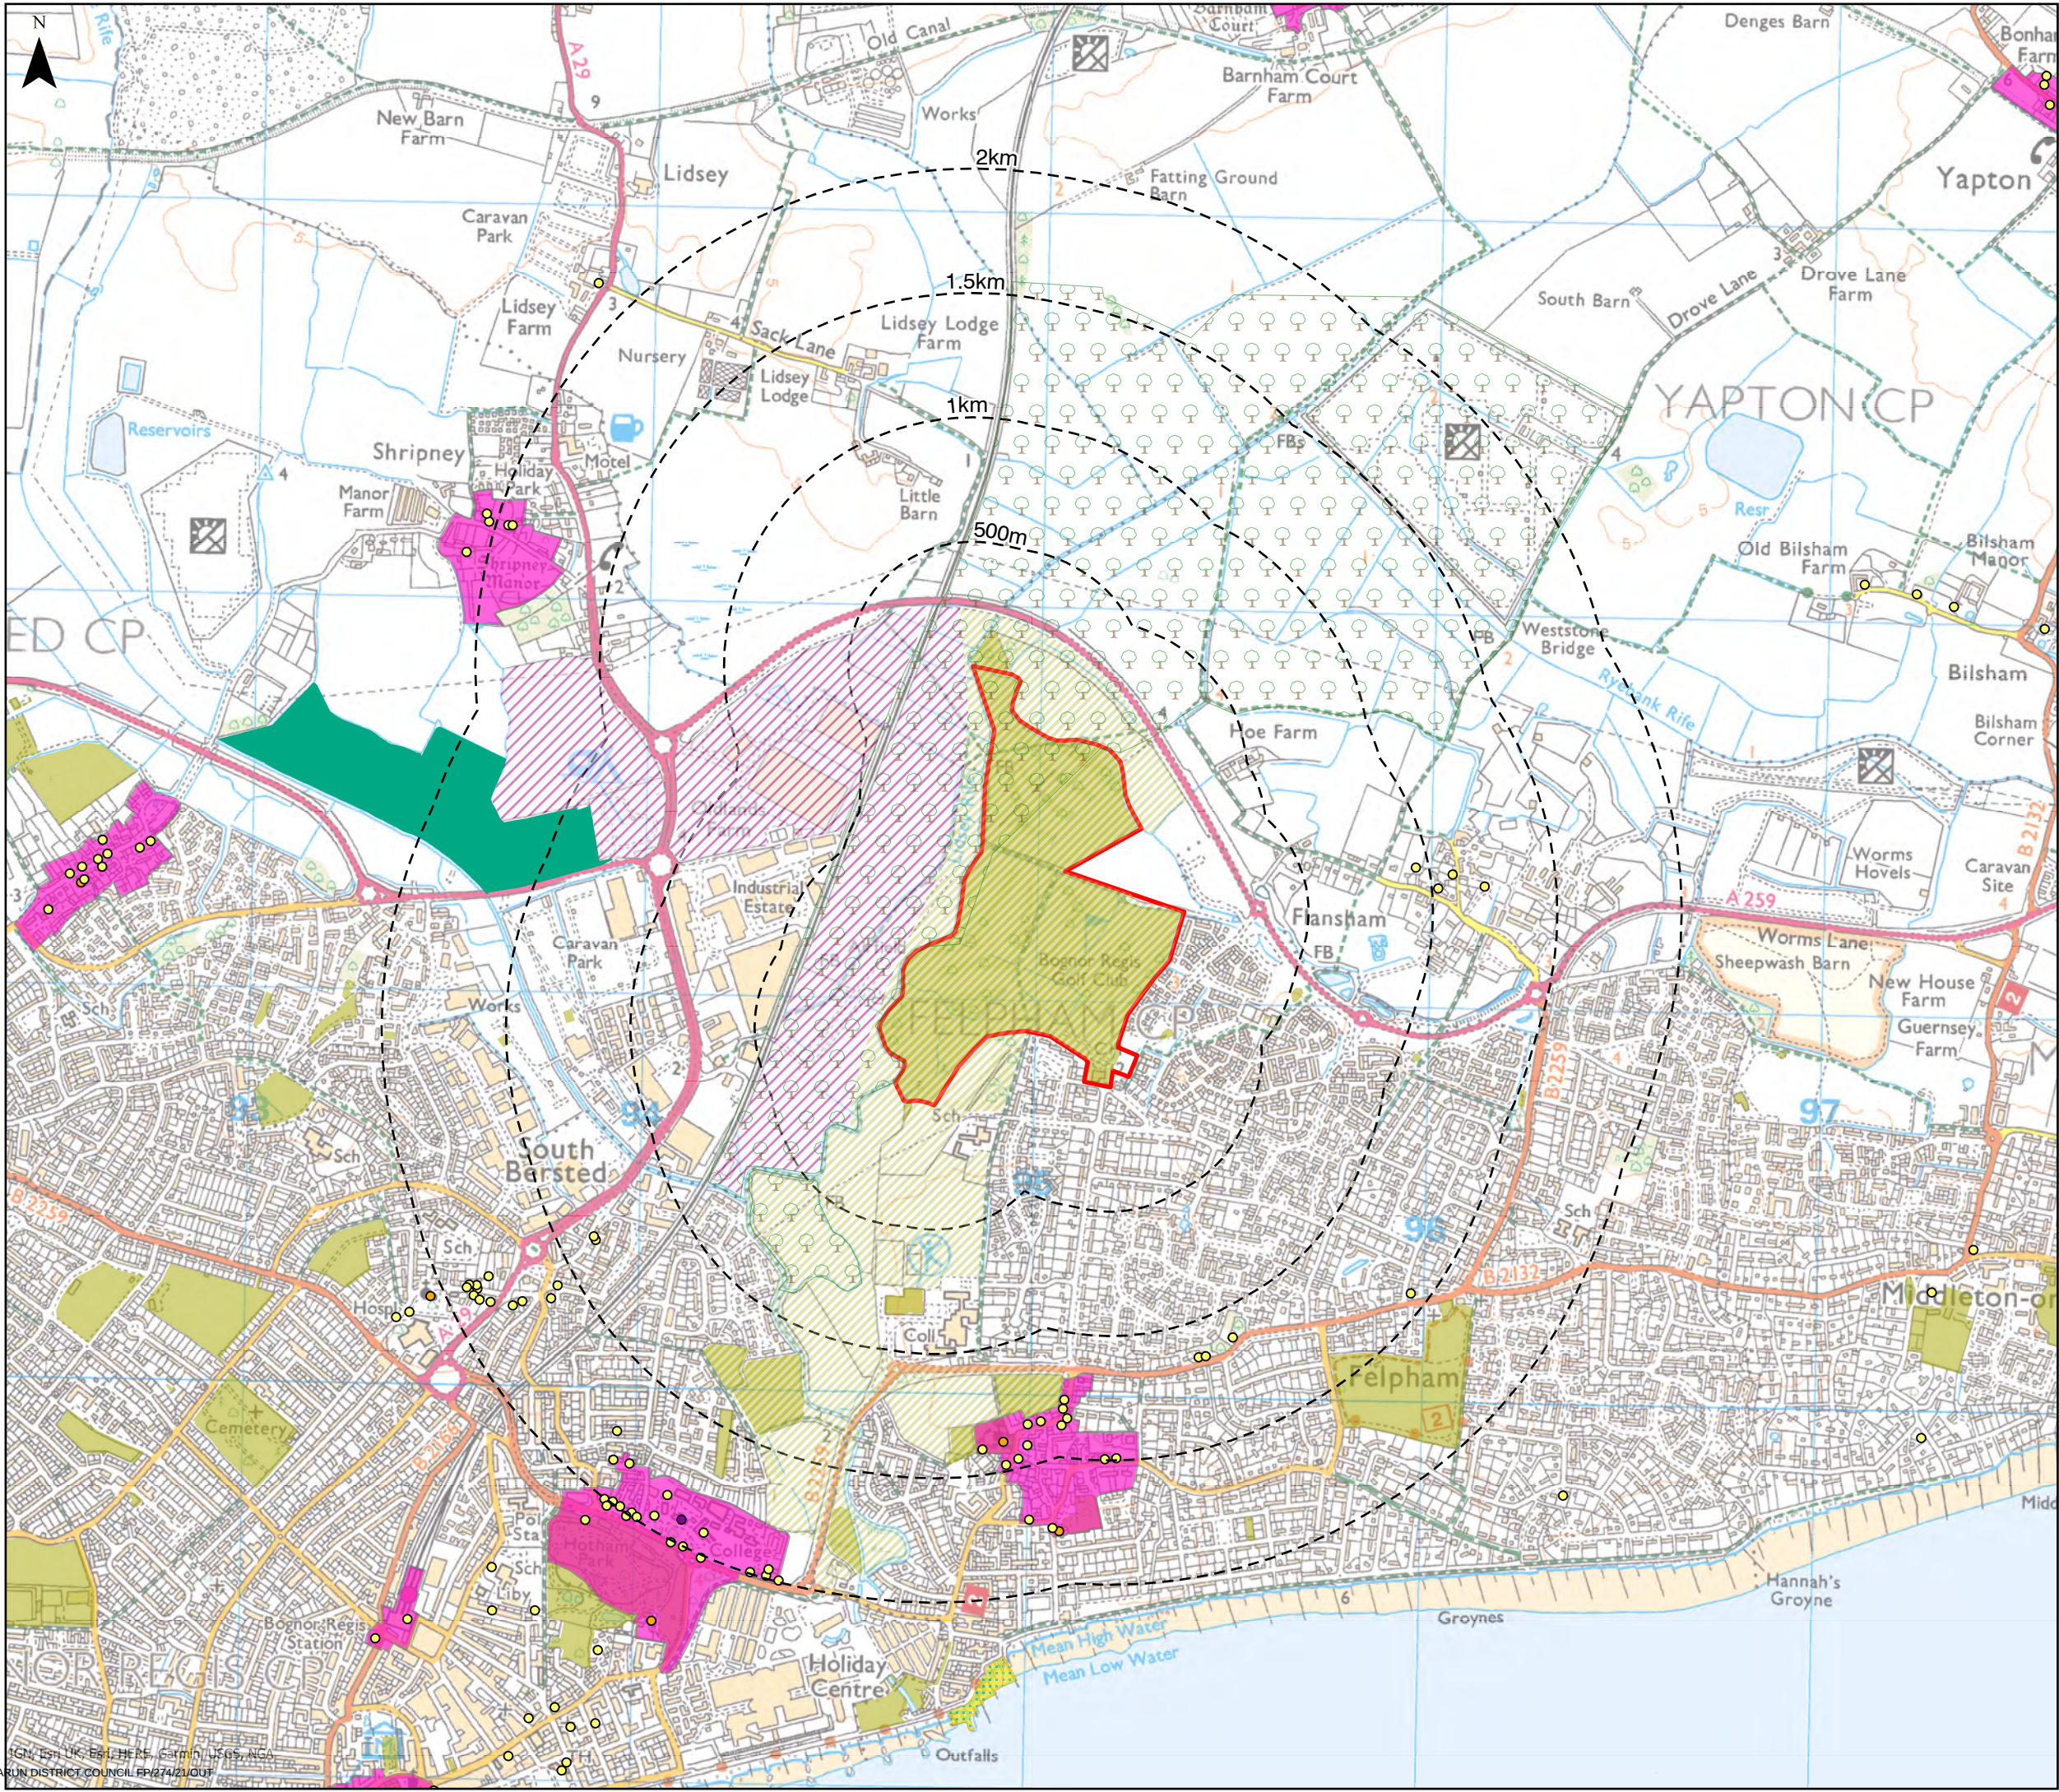

7 Saw Mill Yard, Water Lane, Holbeck, Leeds
LS11 5WH
www.urbanwilderness.co.uk
design@urbanwilderness.co.uk
0113 4720 300
Registered in Scotland SC371979

client
Hallam Land Management

project
**Bognor Regis
The Existing Bognor Golf Club**

drawing title
**Landscape and Visual Impact Assessment
Landscape Features & Designations**

drawing status		
PLANNING		
drawn by	checked by	date
LJM	NJE	Dec 21
scale		paper size
1:25,000		A3
job/dwg no.		rev.
171-UW-P-A-004		-