



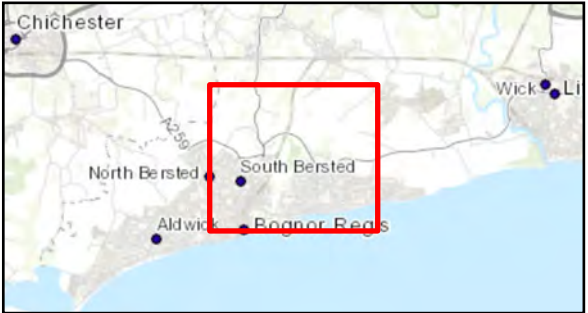

NOTES
Do not scale this drawing. All discrepancies to be clarified with project Landscape Architect.
This drawing is the property of Urban Wilderness Ltd and is issued on the condition it is not reproduced, retained or disclosed to any unauthorised person, either wholly or in part without written consent of Urban Wilderness Ltd.

- Application Site Boundary
- Site Study Area
- Rights of Way and Other Designated Routes
 - Bridleway
 - Footpath
 - National Cycle Route

rev	details	date
-----	---------	------

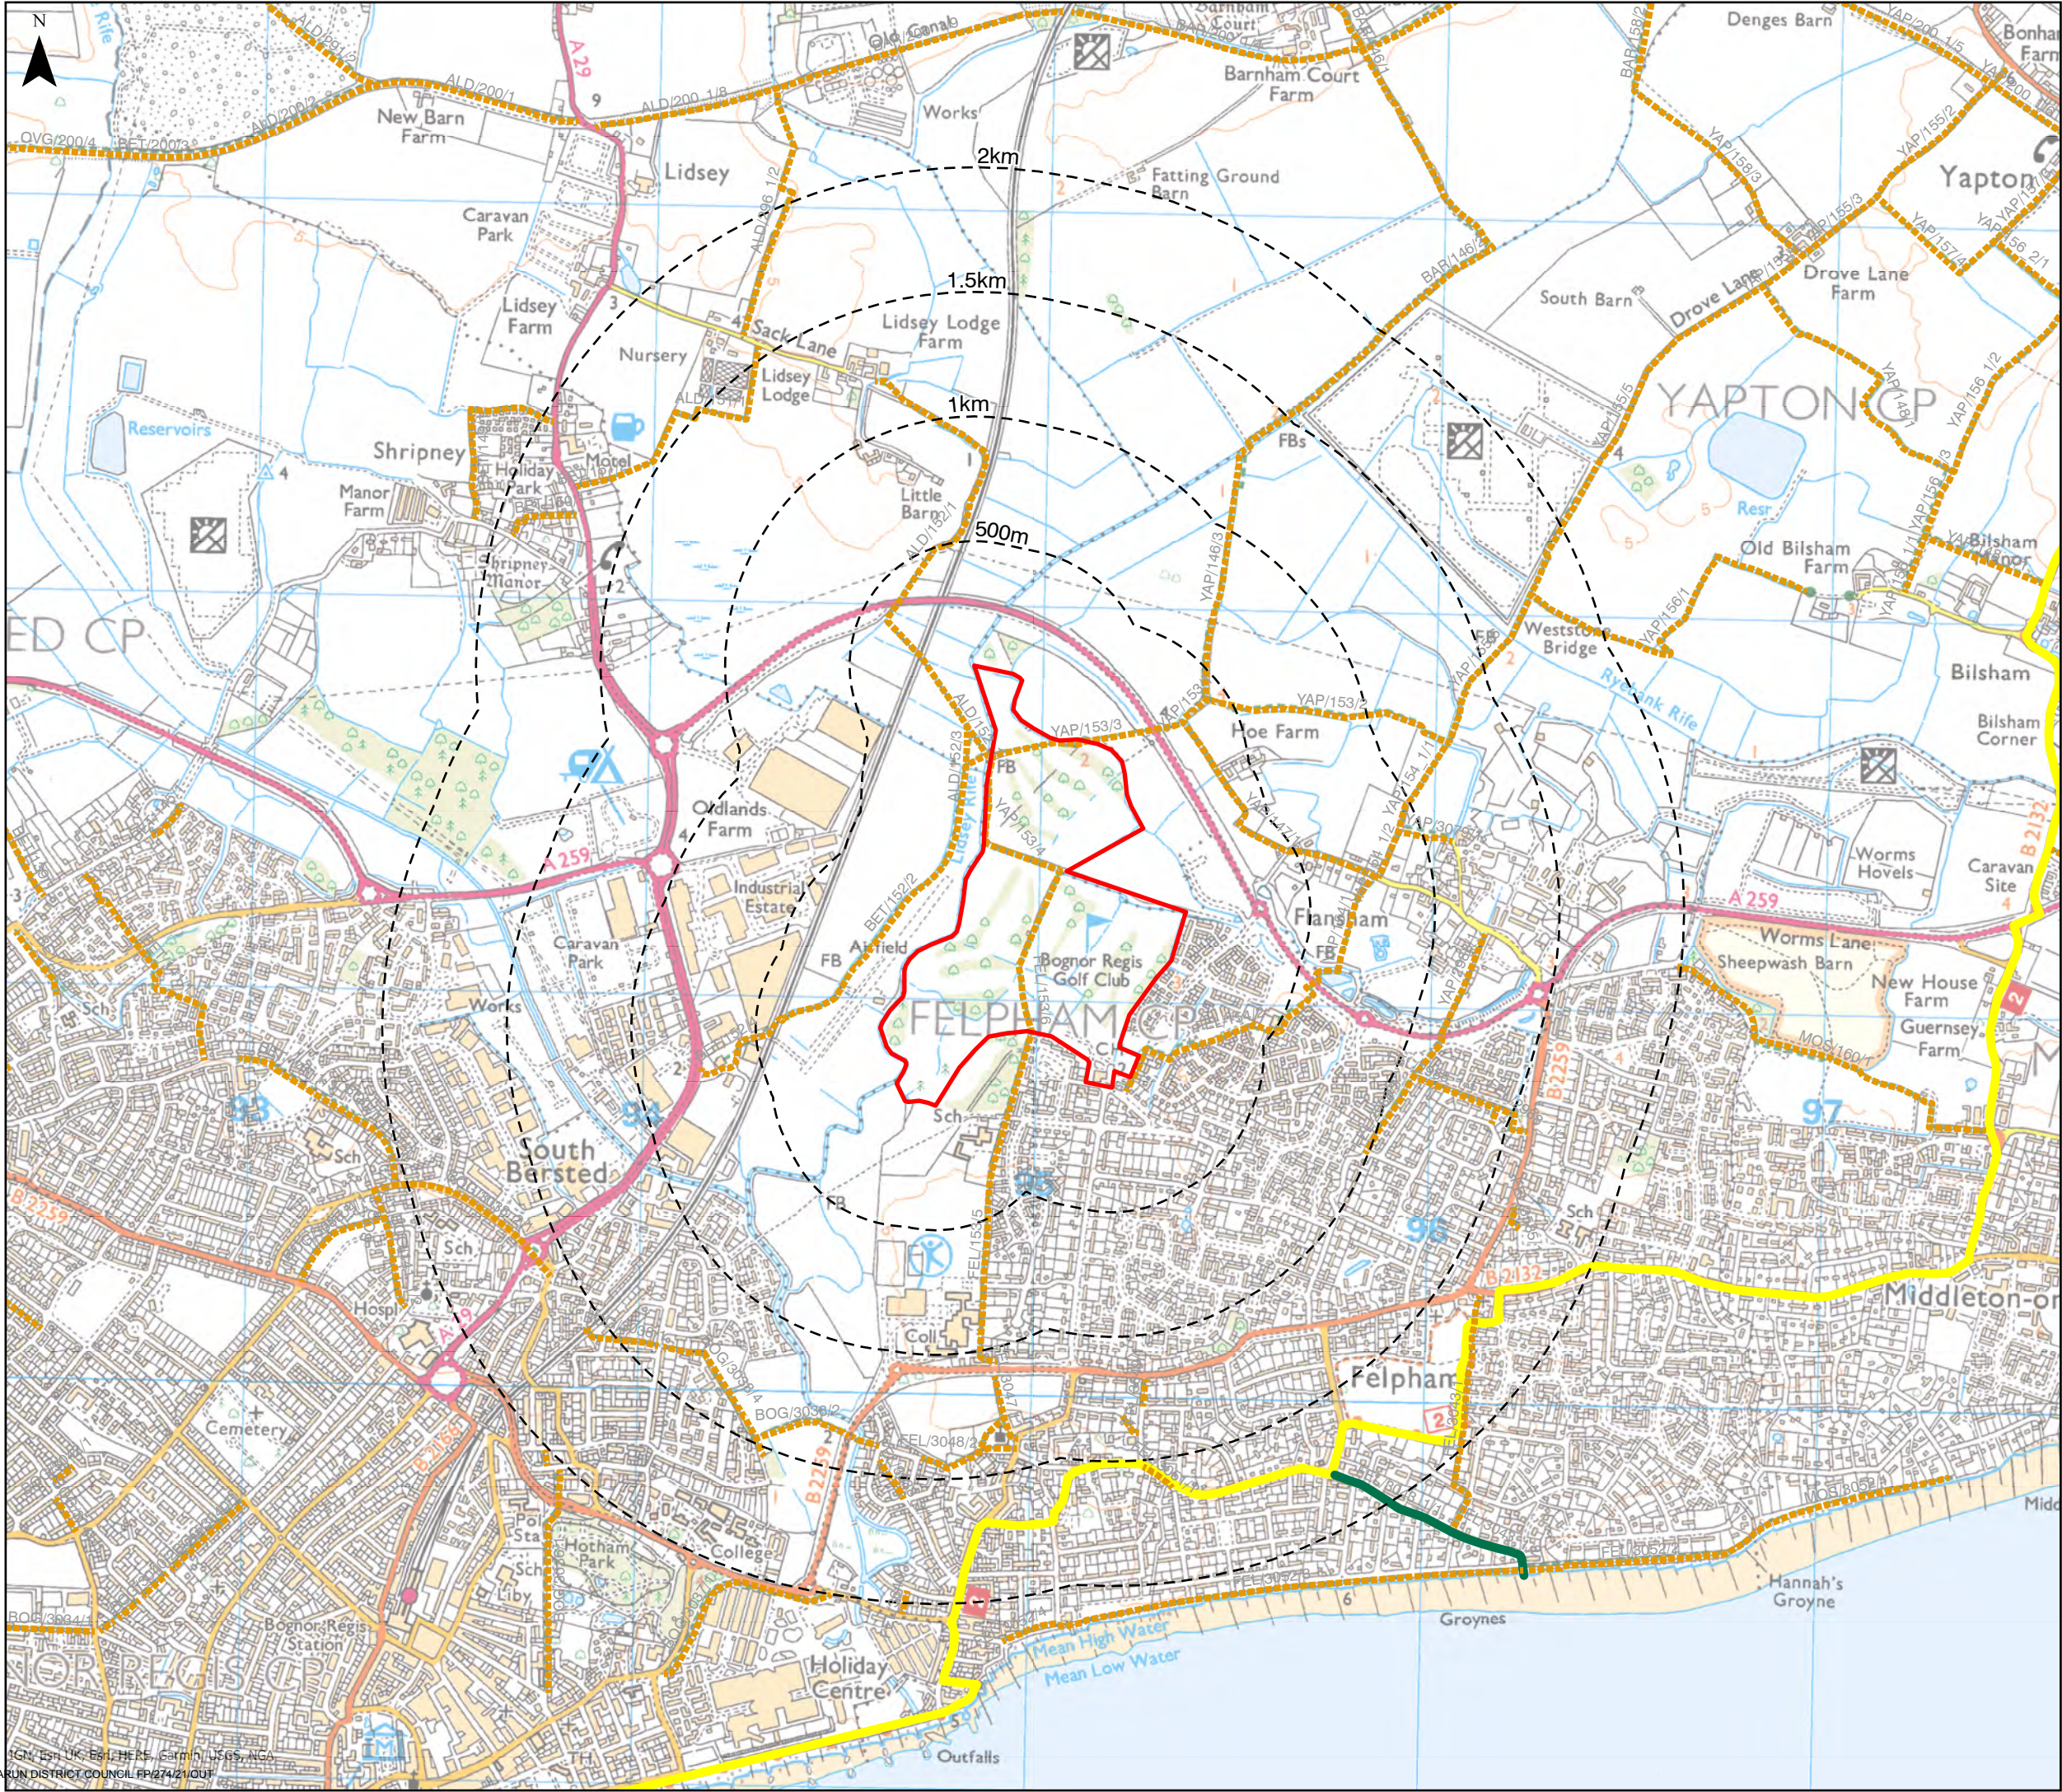

7 Saw Mill Yard, Water Lane, Holbeck, Leeds
LS11 5WH
www.urbanwilderness.co.uk
design@urbanwilderness.co.uk
0113 4720 300
Registered in Scotland SC371979

client
Hallam Land Management

project
Bognor Regis
The Existing Bognor Golf Club

drawing title
Landscape and Visual Impact Assessment
Public Rights of Way

drawing status		
PLANNING		
drawn by	checked by	date
LJM	NJE	Dec 21
scale	paper size	
1:25,000	A3	
job/dwg no.	rev.	
171-UW-P-A-005	-	