



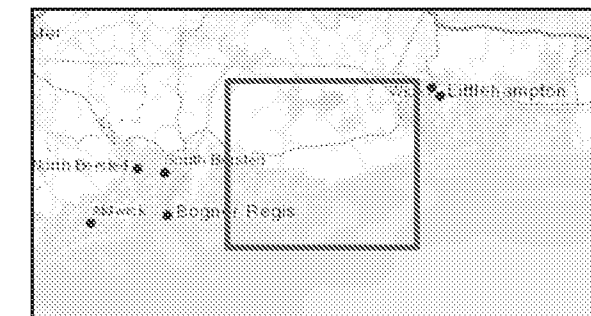

NOTES
Do not scale this drawing. All discrepancies to be clarified with project Landscape Architect.
This drawing is the property of Urban Wilderness Ltd and is issued on the condition it is not reproduced, retained or disclosed to any unauthorised person, either wholly or in part without written consent of Urban Wilderness Ltd.

-  Application site boundary
-  Site study area
-  Viewpoint locations

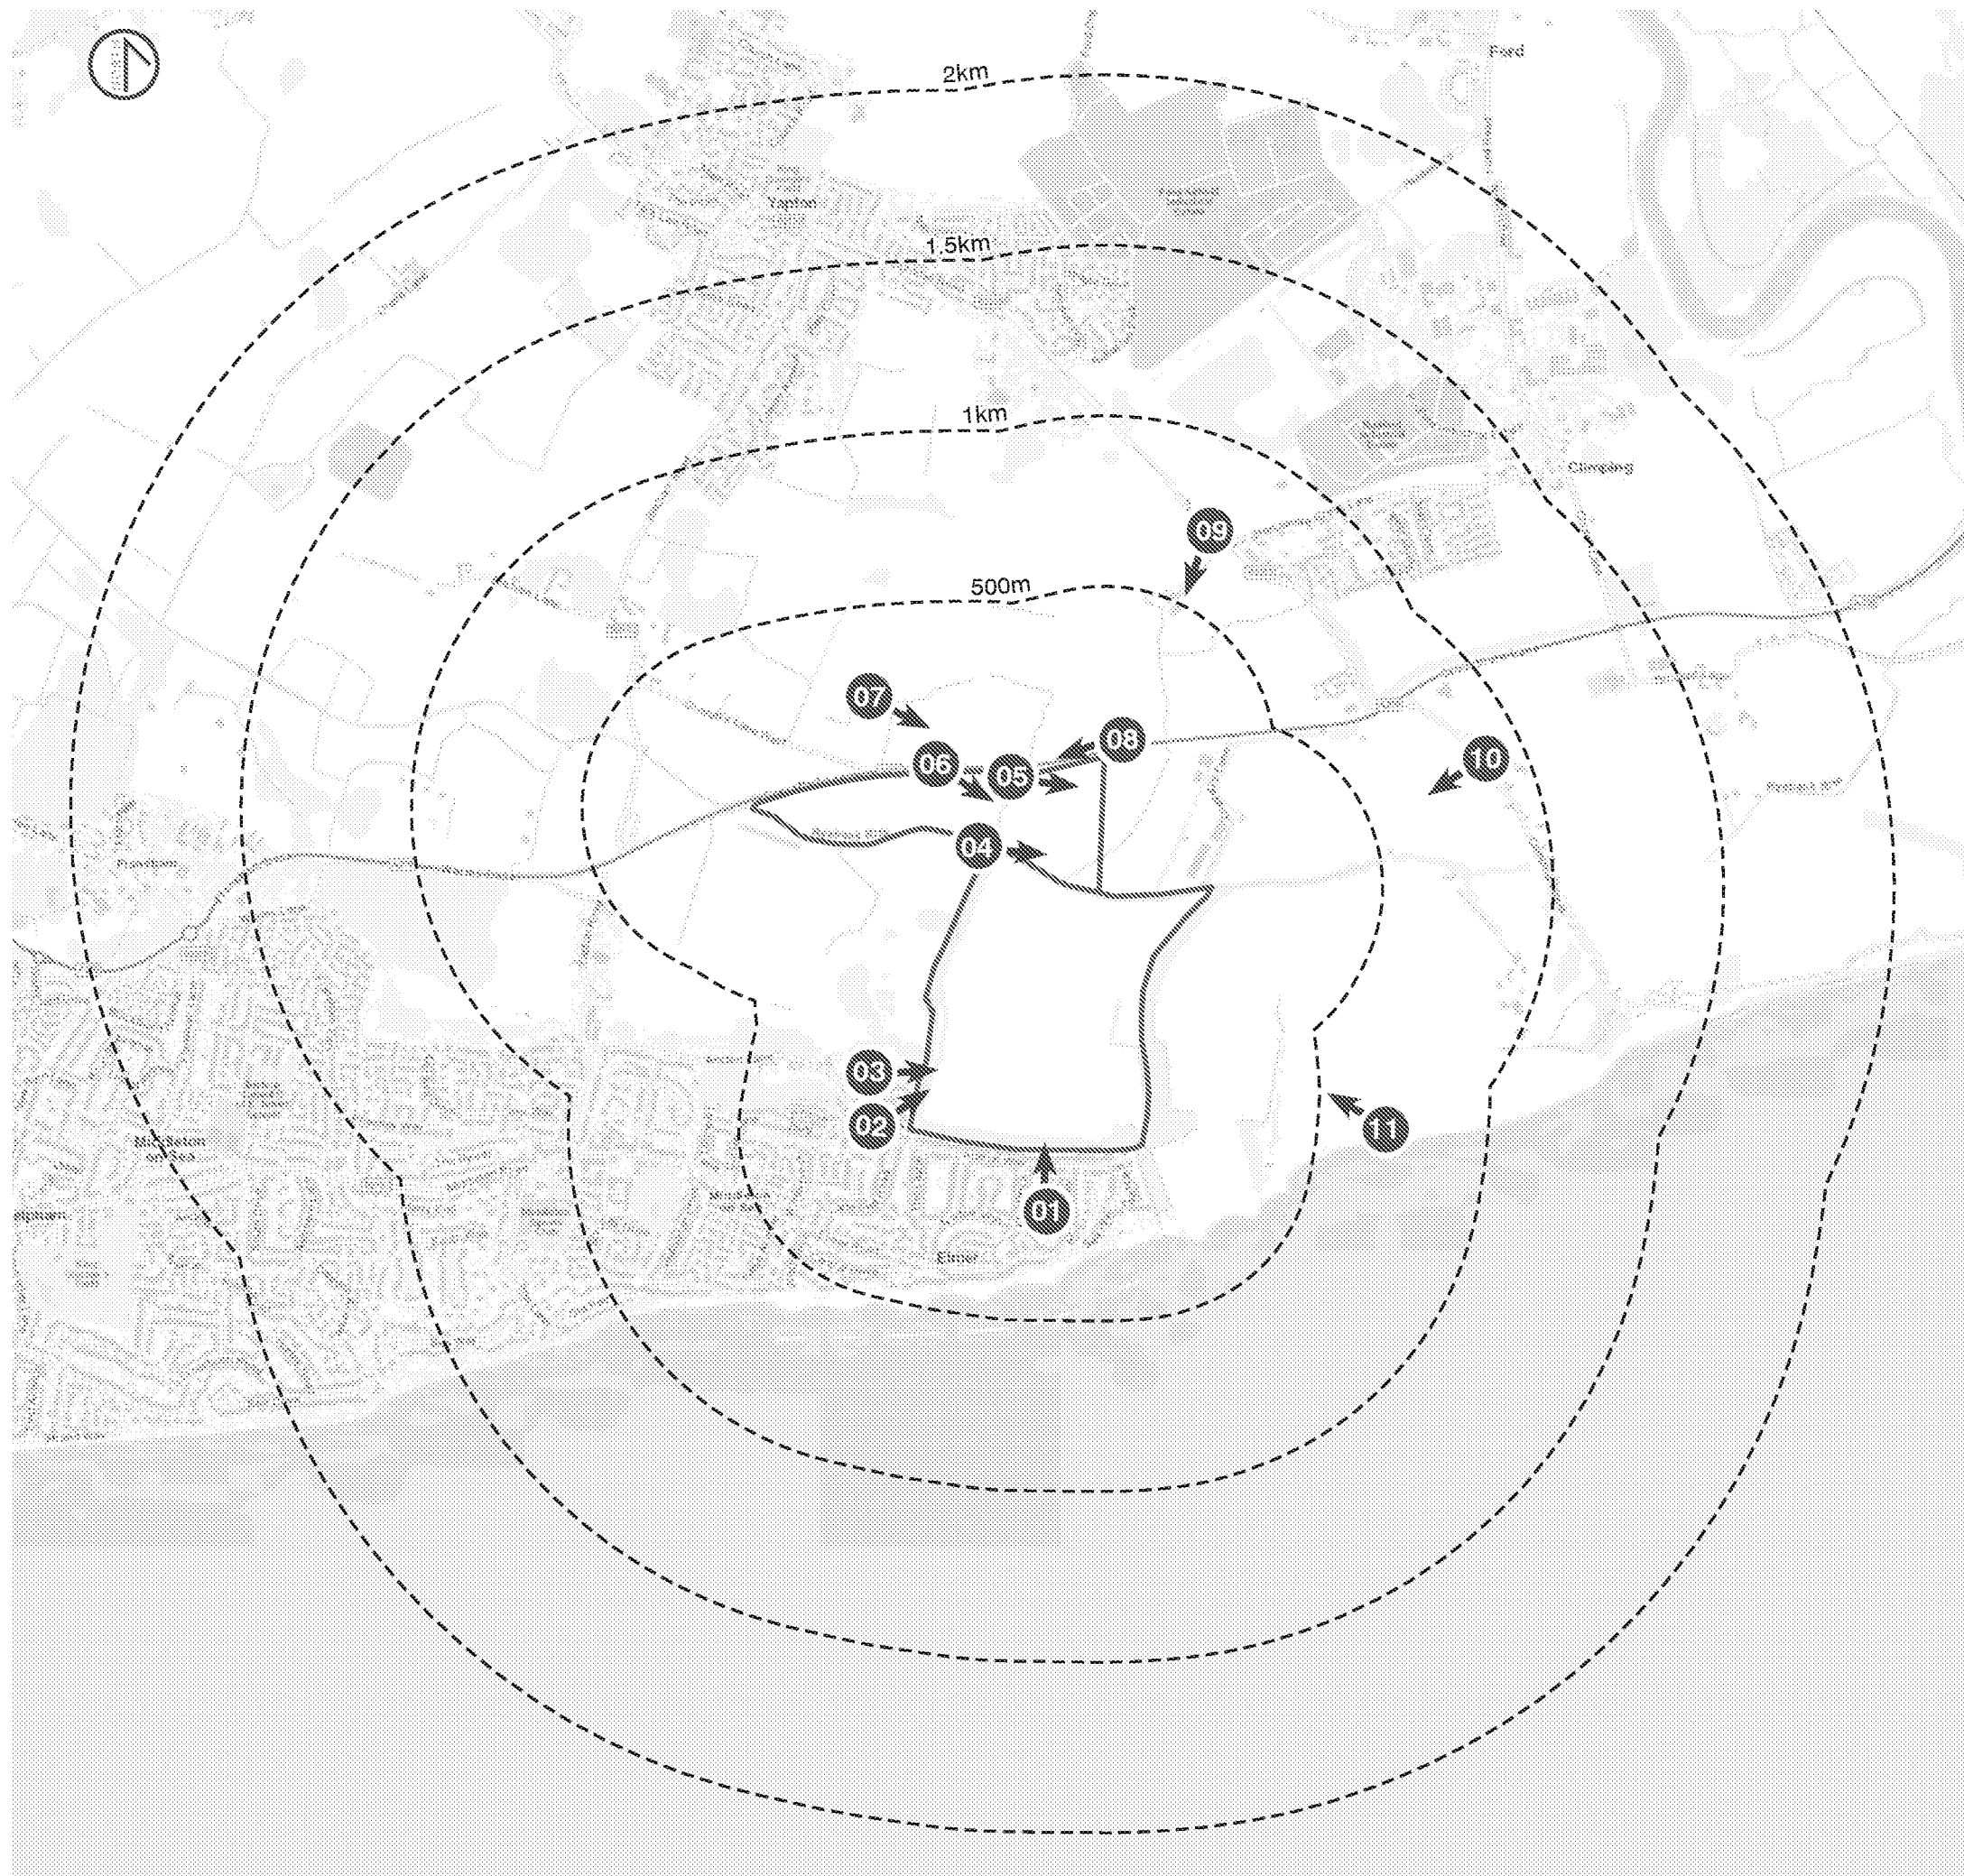

Bognor Golf Club (Relocated Site)
Landscape Strategy and Visual Appraisal

drawn by	checked by	date
CY	SF	Nov 21
job/FIG no.	scale	paper size
171-Figure 25	NTS	A3