


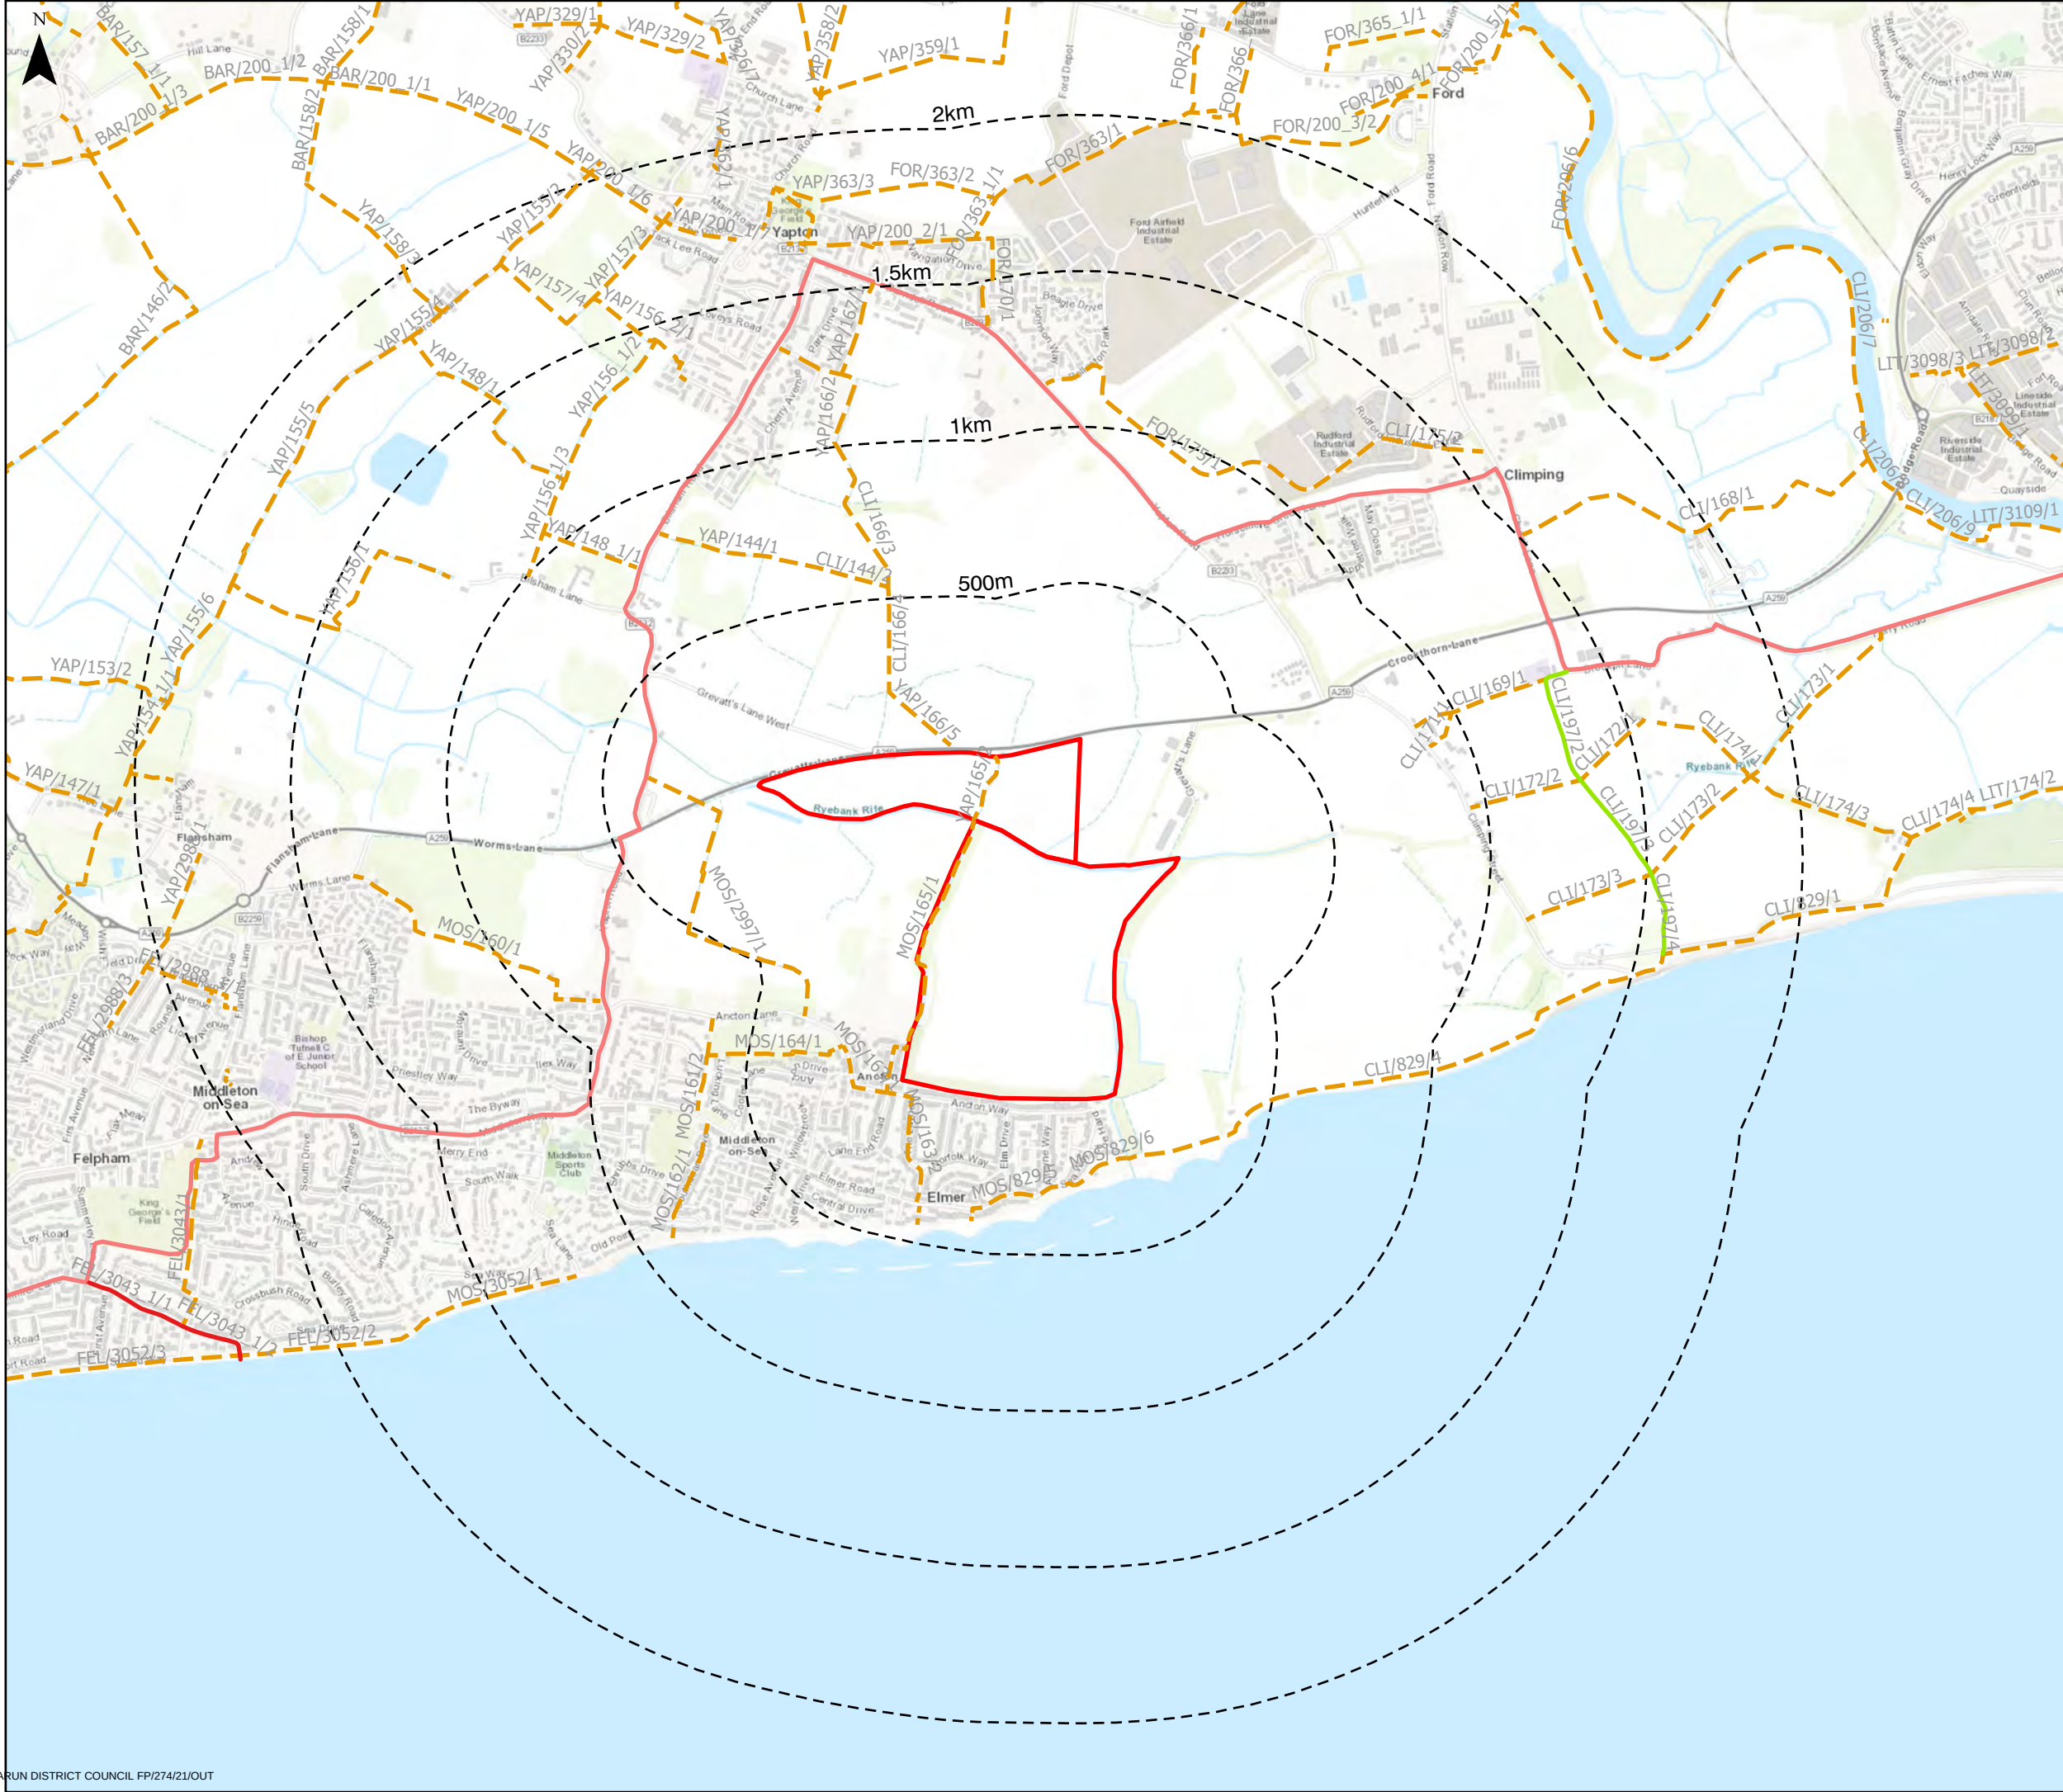

**NOTES**  
Do not scale this drawing. All discrepancies to be clarified with project Landscape Architect.  
This drawing is the property of Urban Wilderness Ltd and is issued on the condition it is not reproduced, retained or disclosed to any unauthorised person, either wholly or in part without written consent of Urban Wilderness Ltd.

**Application Site Boundary**

- Application Site Boundary
- Site Study Area

**National Trails & Rights of Way**

- National Cycle Route
- Bridleway
- Byway
- Footpath

| rev | details | date |
|-----|---------|------|
|-----|---------|------|



7 Saw Mill Yard, Water Lane, Holbeck, Leeds  
LS11 5WH  
www.urbanwilderness.co.uk  
design@urbanwilderness.co.uk  
0113 4720 300  
Registered in Scotland SC371979

client  
**Hallam Land Management**

project  
**Land to the north of Ancton  
Bognor Regis**

drawing title  
**Landscape and Visual Impact Assessment  
Rights of Way**

drawing status  
**PLANNING**

|            |            |               |
|------------|------------|---------------|
| drawn by   | checked by | date          |
| <b>LJM</b> | <b>NJE</b> | <b>Dec 21</b> |

|                 |            |
|-----------------|------------|
| scale           | paper size |
| <b>1:20,000</b> | <b>A3</b>  |

|                                   |          |
|-----------------------------------|----------|
| job/dwg no.                       | rev.     |
| <b>171-UW-P-B-022 LVIA FIGURE</b> | <b>-</b> |