PRELIMINARY
NOT FOR
CONSTRUCTION

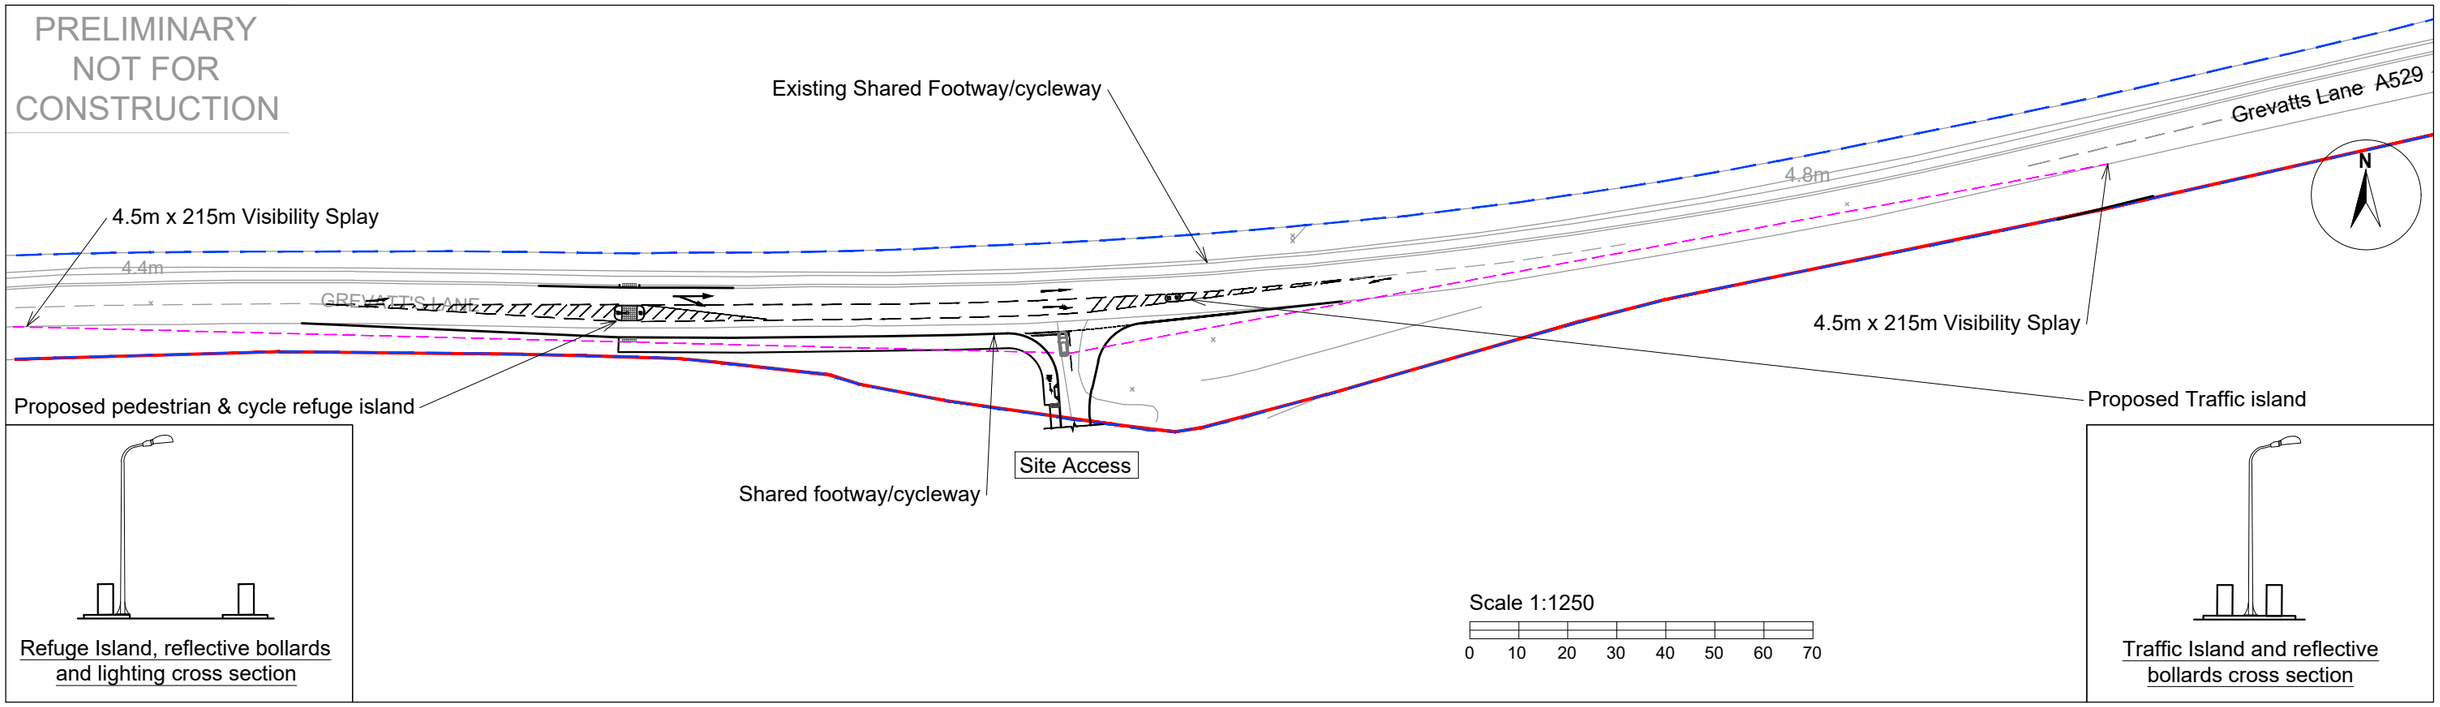

Refuge Island, reflective bollards and lighting cross section

Traffic Island and reflective bollards cross section

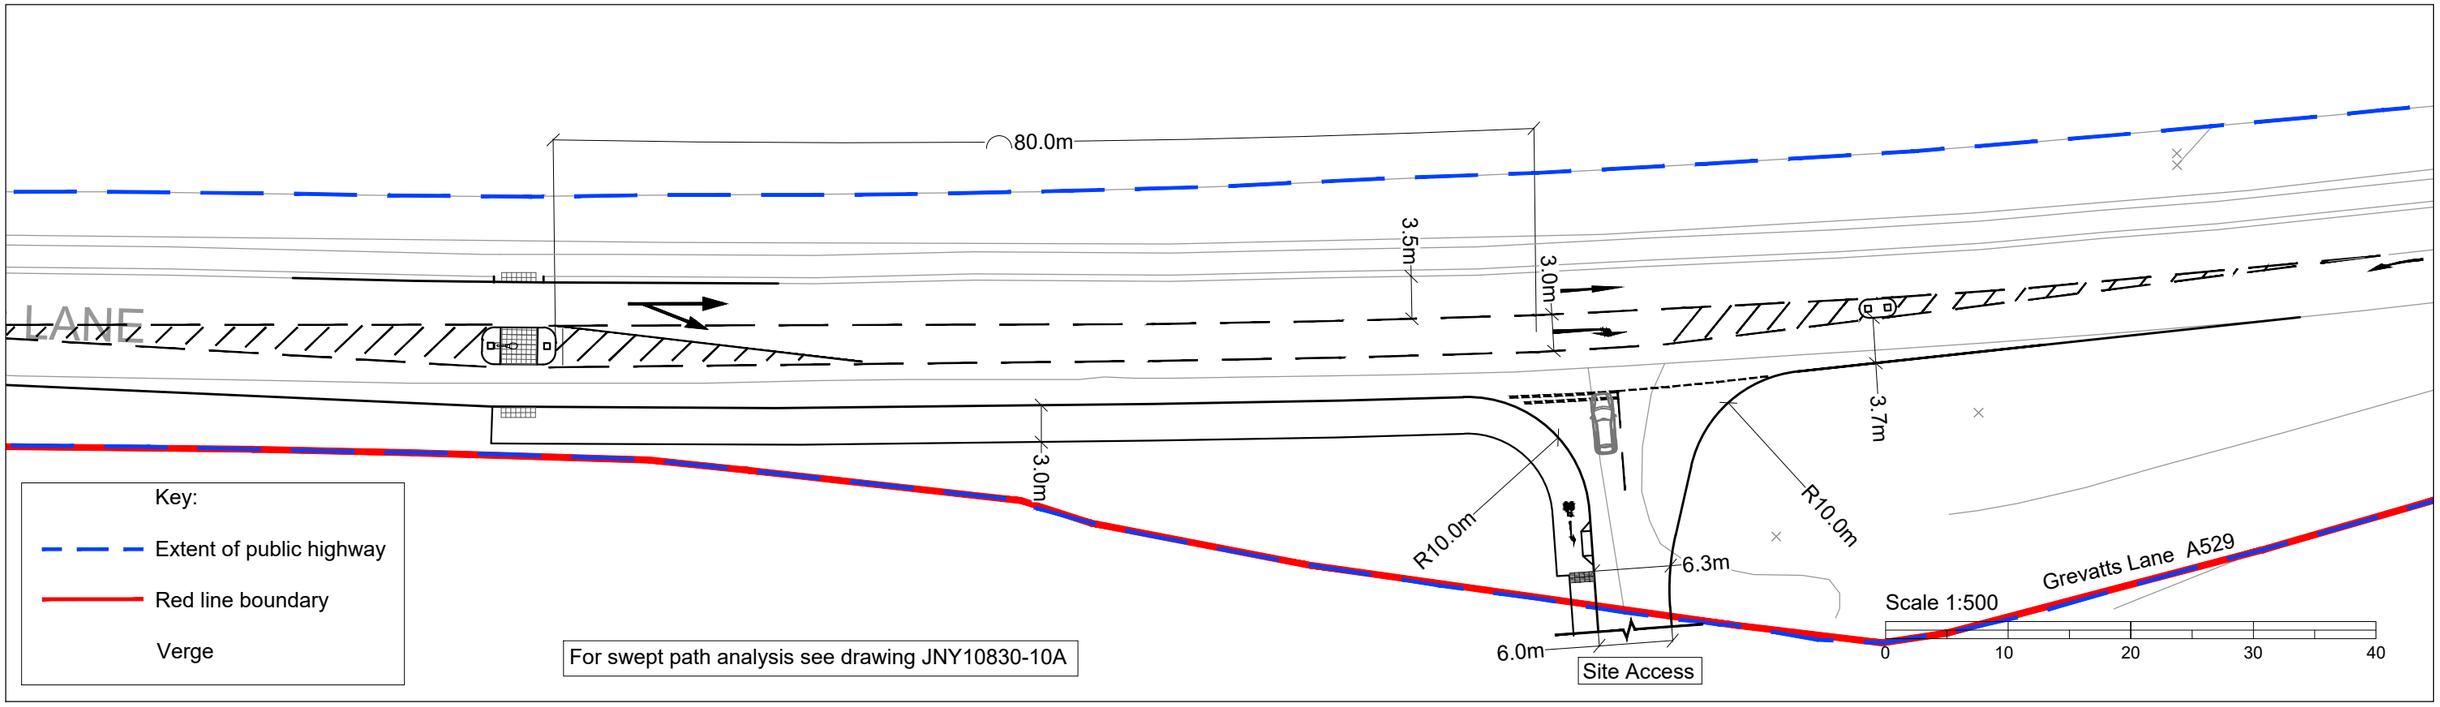

MAKING COMPLEX EASY

20 Farringdon Street, London EC4A 4AB
T: +44(0)20 3691 0500 E: transport@rpsgroup.com

Client Hallam Land Management

Project Bognor Regis

Title Proposed Access Arrangement to New Golf Course

© 2019 RPS Group

NOTES

1. This drawing has been prepared in accordance with the scope of RPS's appointment with its client and is subject to the terms and conditions of that appointment. RPS accepts no liability for any use of this document other than by its client and only for the purposes for which it was prepared and provided.
2. If received electronically it is the recipients responsibility to print to correct scale. Only written dimensions should be used.
3. This drawing is to be read in conjunction with all relevant scheme drawings.

Rev	Description	By	CB	Date
A	Following RSA comments	AJ	MA	25.11.21

Status	Drawn By	PM/Checked by
PRELIMINARY	AJ	MA
Project Number	Scale @ A3	Date Created
JNY10830	1:200 /1:500	10/11/21
RPS Drawing/Figure Number		Rev
JNY10830-09		A

rpsgroup.com

Drawing Ref: P:\JNY10830 - Bognor Regis\Highways\Drawings\JNY10830_09A & 10A Golf Access.dwg

ARUN DISTRICT COUNCIL FP/274/21/OUT