


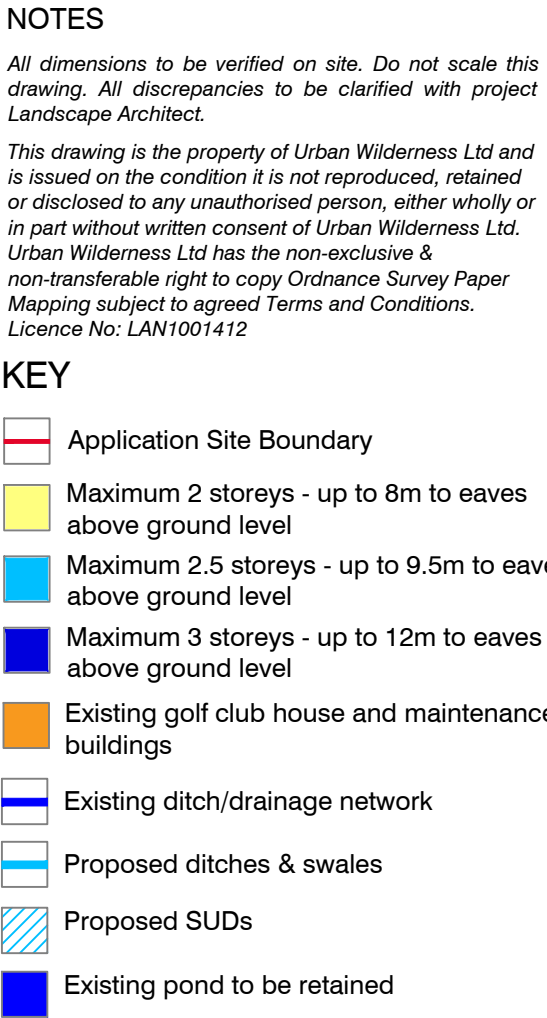

**URBAN
WILDERNESS**

7 Saw Mill Yard, Water Lane,
Holbeck, Leeds
LS11 5WH
www.urbanwilderness.co.uk
design@urbanwilderness.co.uk
0113 4720300
registered in Scotland SC371979

FOR PLANNING		
drawn by LJM	checked by NJE	date 14 Dec 21
scale 1:2000	paper size A1	
job/dwg no. 171-UW-P-A-007	rev. B	