NOTE:
The contractor is to check all site dimensions and levels before work starts.
Do not scale from the drawing. Notify Architect of any discrepancies.
This drawing must be read with and checked against all structural and other specialist drawings, specifications and bills of quantities. Notify Architect of any discrepancies.
The contractor is to comply with all current British Standards and Building Regulations whether or not specifically stated on these drawings.

Ordnance Survey (c) Crown Copyright 2018. All rights reserved. Licence number 100022432

Block Plan
1 : 500
0 5 10 15 20 25

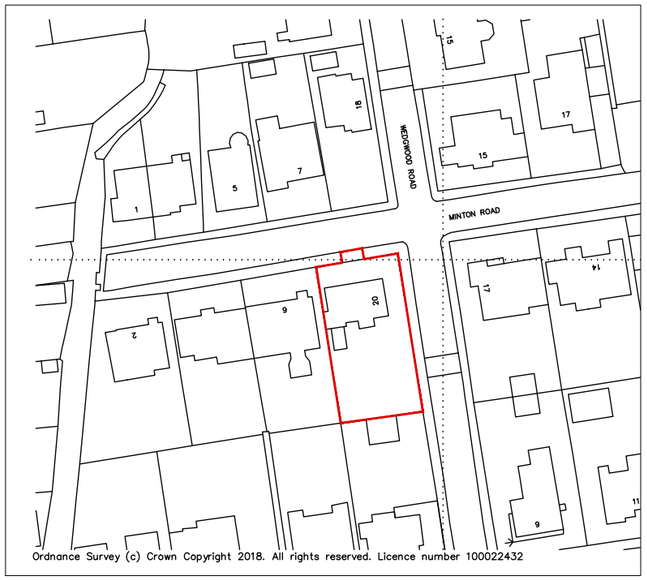

Ordnance Survey (c) Crown Copyright 2018. All rights reserved. Licence number 100022432

Location Plan
1 : 1250
0 10 20 30 40 50 60

This drawing has been produced for Mr & Mrs Cross and is submitted as part of planning application and is not intended for use by any other person or for any other purpose.

~~PRELIMINARY~~ / PLANNING / ~~BUILDING REGS~~

Rev.	Date	Description	By
-	-	-	-

Client: Mr. & Mrs. Cross

Project: 20 Wedgwood Road, Felpham, PO22 7JF

Drawing Title: Location Plan & Block Plan

G W P Architects
Fairfield House,
Fairfield Road,
Burgess Hill, West Sussex, RH15 8QB
Telephone: (01444) 239019 Fax: (01444) 230761
Email: mail@gwparchitects.co.uk

Scale: 1:1250 / 500 @ A3

Date: November 2018

Drawn: Promap/HO

Drawing Number: **18/149/Loc**

© GWP Architects Ltd (UK) - 2018