


This drawing has been produced for Mr & Mrs Cross and is submitted as part of planning application and is not intended for use by any other person or for any other purpose.

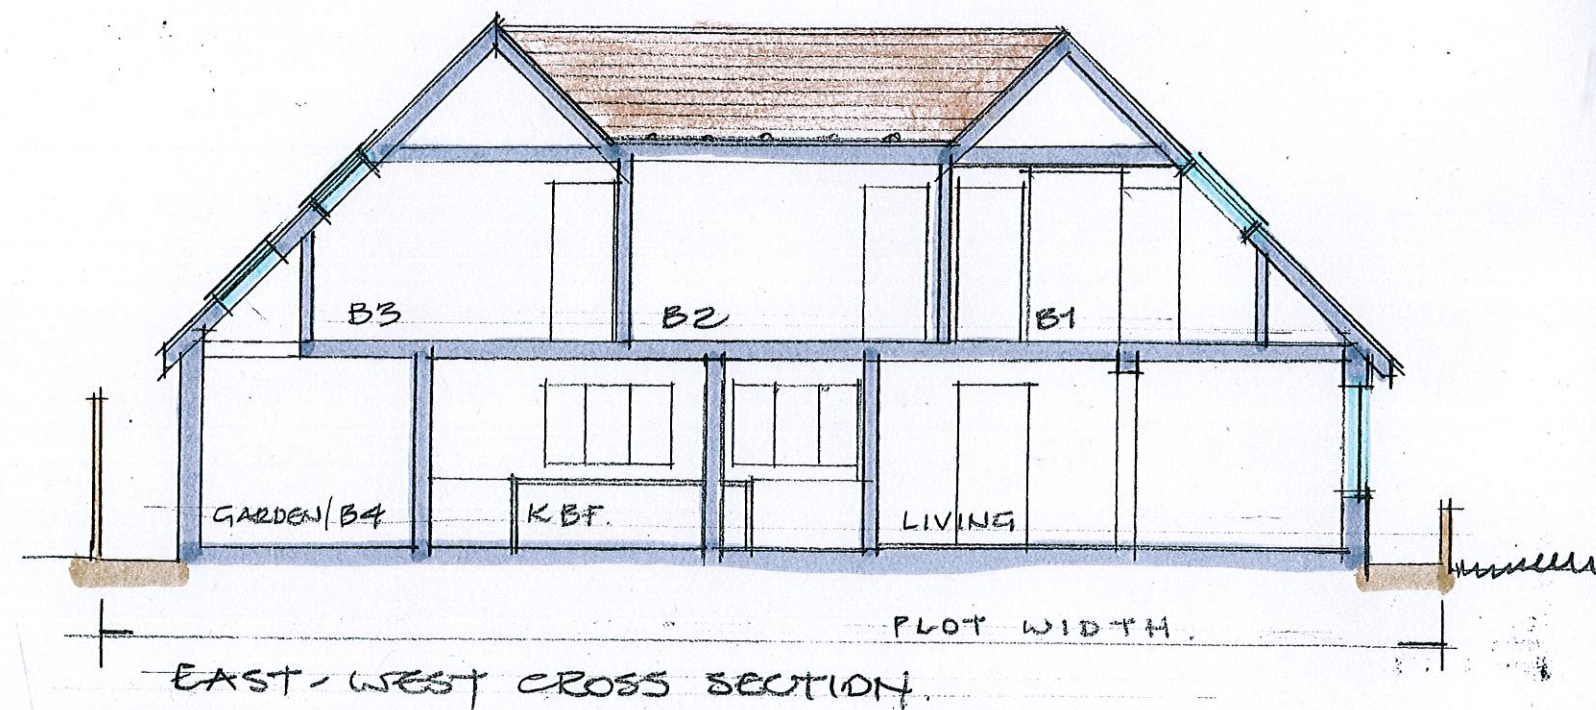

~~PRELIMINARY~~ / PLANNING / ~~BUILDING REGS~~


Rev.	Date	Description	By

Client	Mr & Mrs Cross
Project	20 Wedgwood Road, Felpham PO22 7JF

Drawing Title
Proposed Section

G W P Architects

Fairfield House,
Fairfield Road,
Burgess Hill, West Sussex, RH15 8QB
Telephone: (01444) 239019 Fax: (01444) 230761
Email: mail@gwparchitects.co.uk

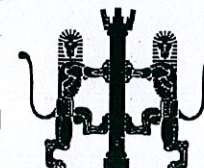

Scale
1:100 @ A3
Date
December 2018
Drawn
GW

Drawing Number

18/149/SK06

© GWP Architects Ltd (UK) - 2013