


Ordnance Survey Superplan Data

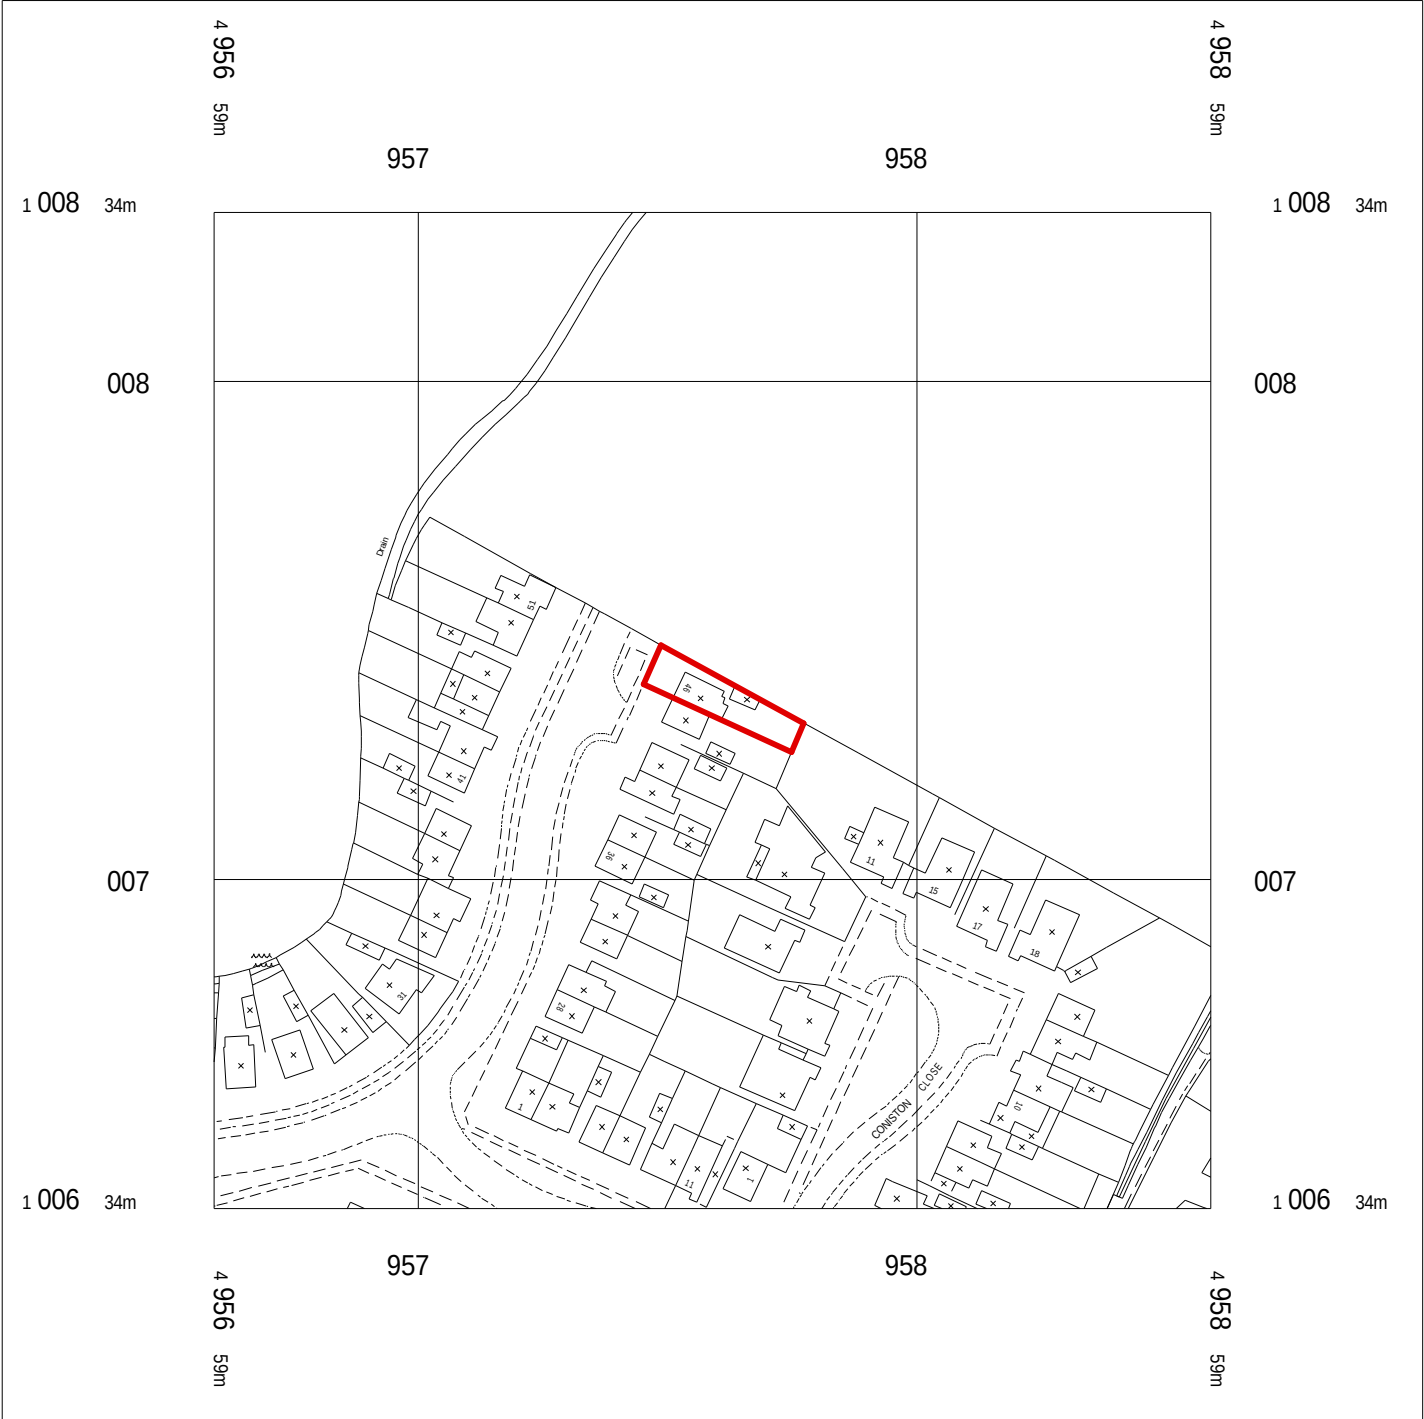

© Crown Copyright 2006
Reproduction in whole or in part is prohibited
without the prior permission of Ordnance Survey.

Location Plan 1:1250