
ARUN DISTRICT COUNCIL
No. FP 27 09

ARUN DISTRICT COUNCIL:FP/27/09

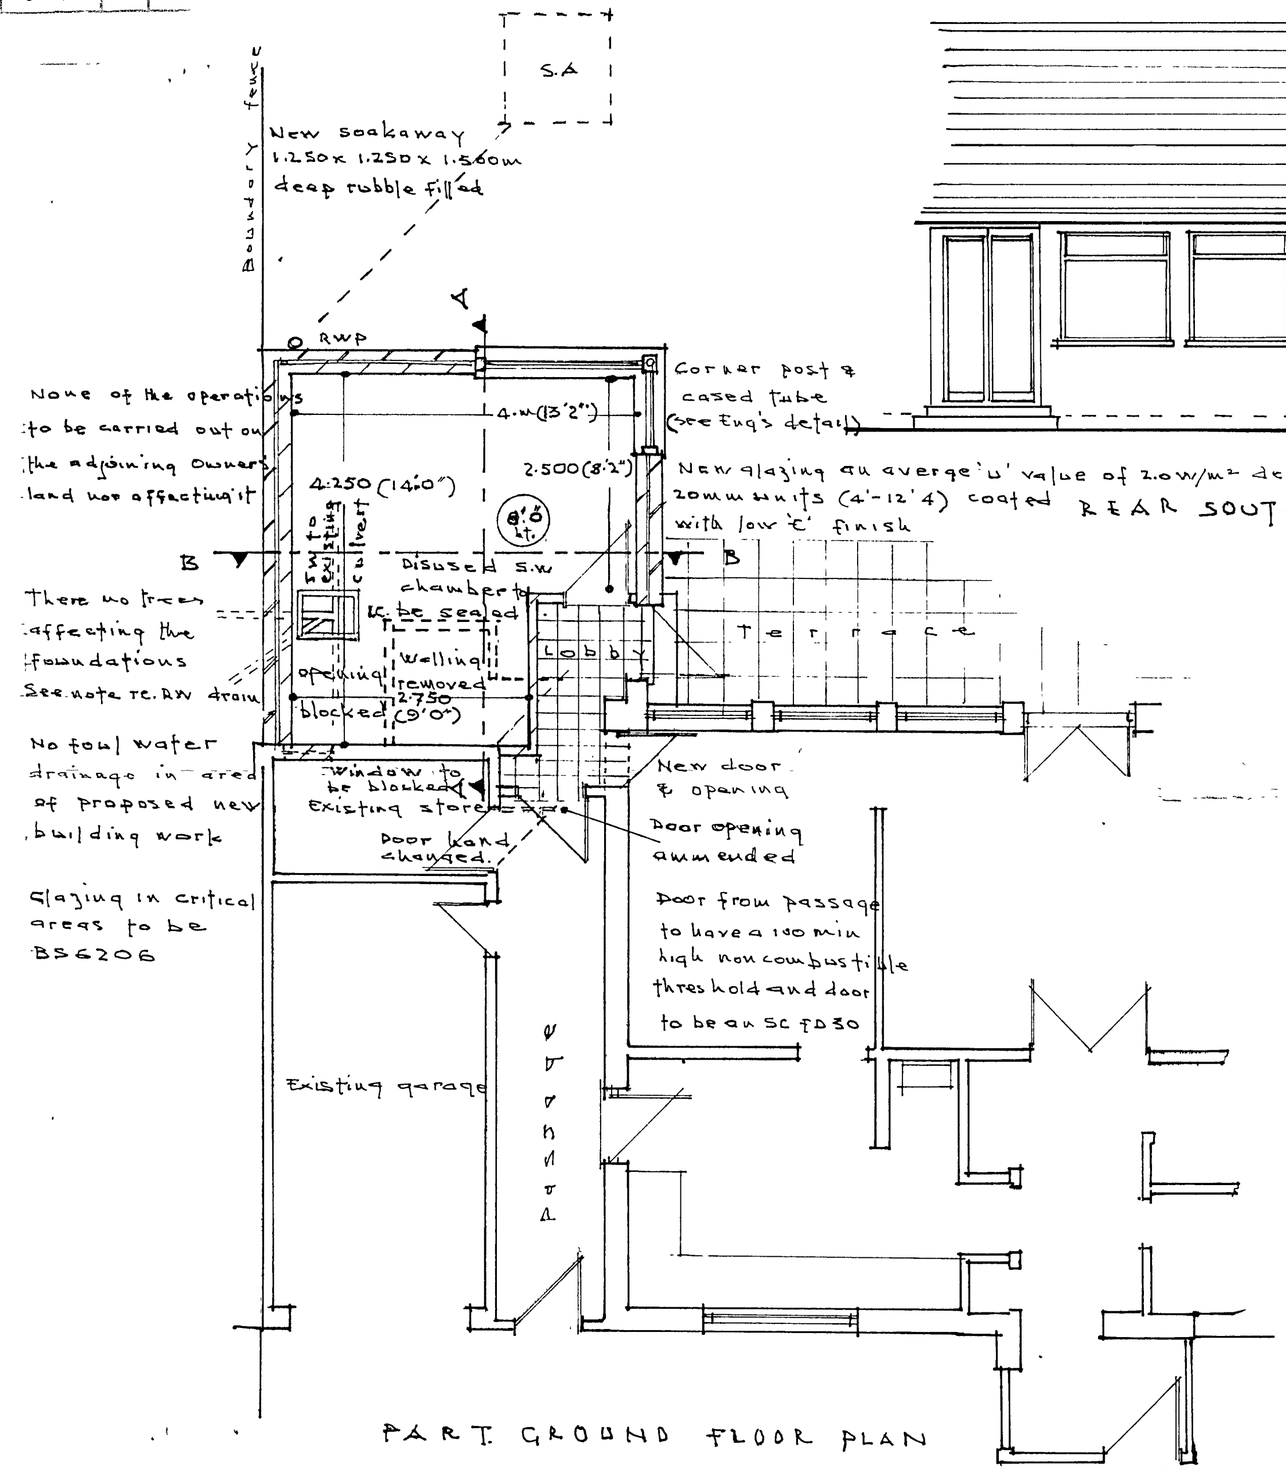

Notes

1. Written dimensions to be taken in preference to scale.

FLAT ROOF 3 layer built up felt to BS.747 laid on CP144 18mm ply decking on firring pieces 80mm thick Celotex insulation over 9.5mm p/bd. Joists to be 195mm x 47mm. wall plates anchored with 'Catnic' straps @ 2m c-c. Coolaq 75mm membrane under felt

WALLS thermalite 100mm thick turboblock & external skin in machine made facings to match existing 65mm rockwool cavity. walls below gd. to be dense concrete blocks (cavity to be within 225mm of D.P.C. Ties Gal.@ 350mm @ 450m c/c vert & 900m hori staggered 225 c/o vert. at openings

CEILINGS. 9.5mm p/bd 3mm ~~skimming coat Coved at angles~~

Project	Proposed room extension at No28. Park Drive Middleton-on-Sea Sussex for Mrs. M. Wood.
Drawing	part floor plan and rear and side elevations
Date	January 2005
Scale	1-50 metric
Drawn	B.H.J Checked
Drawing No.	B.2
Project No.	1410

MISHON JOHNSON & KEEN
ARCHITECTURAL AND ENGINEERING CONSULTANTS
43 Aldwick Road
Bognor Regis
Sussex PO21 2NL
Telephone 865777