
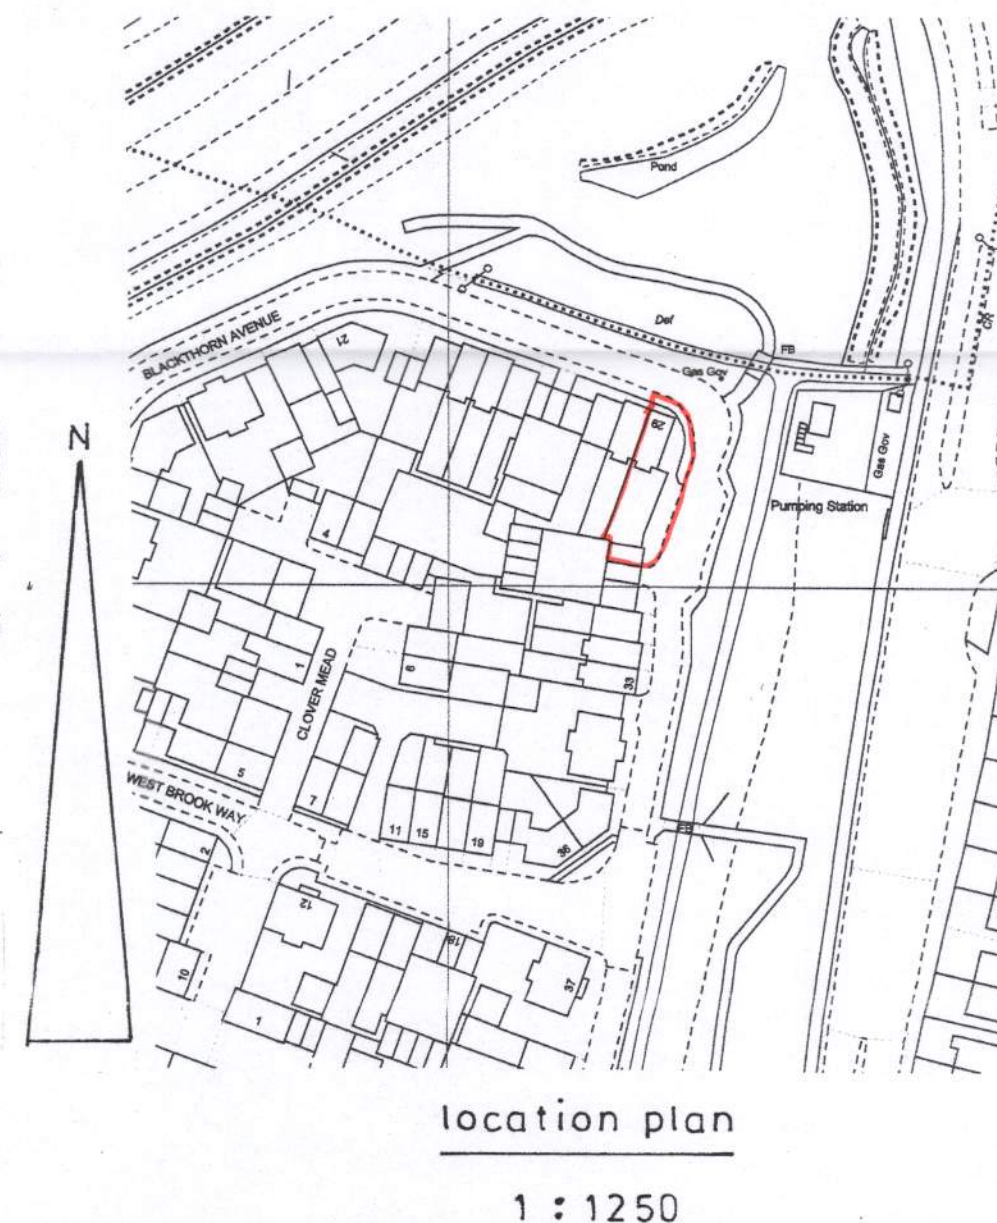
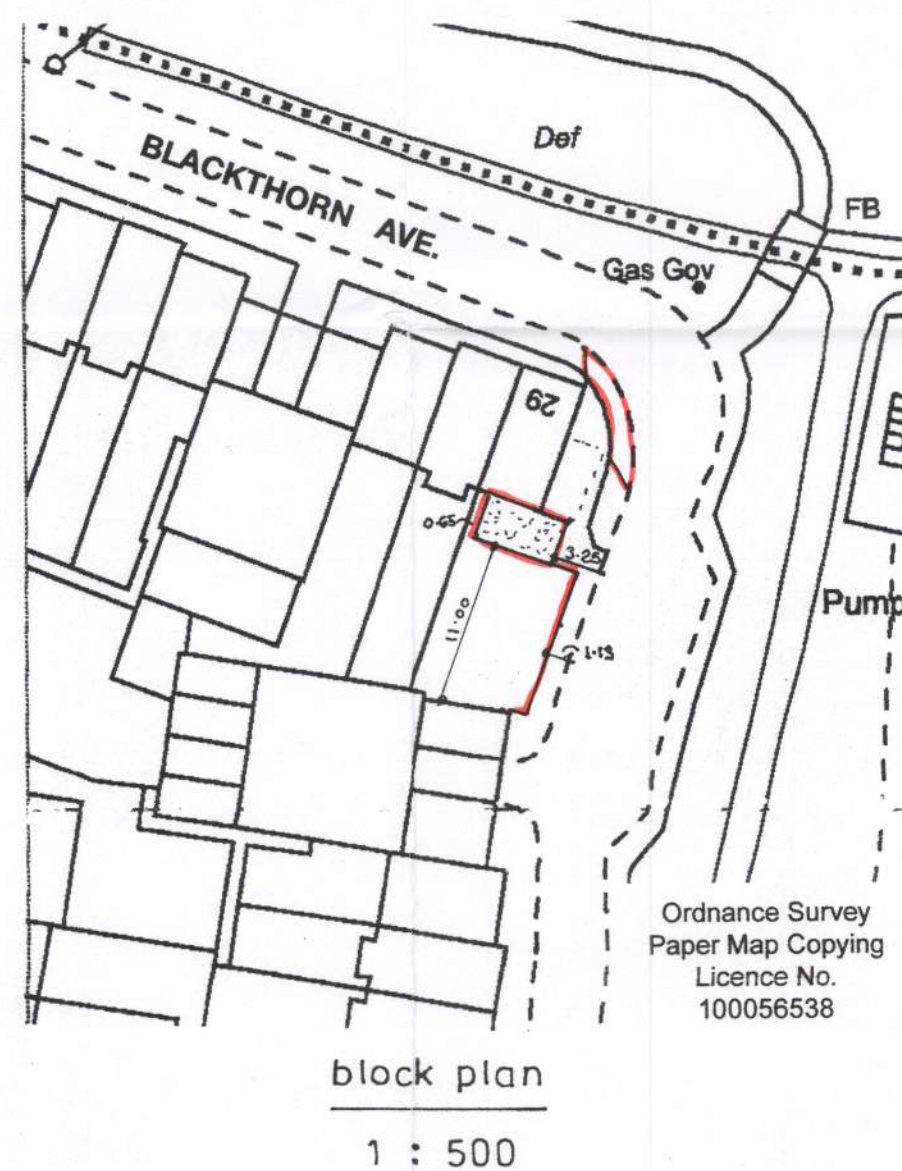
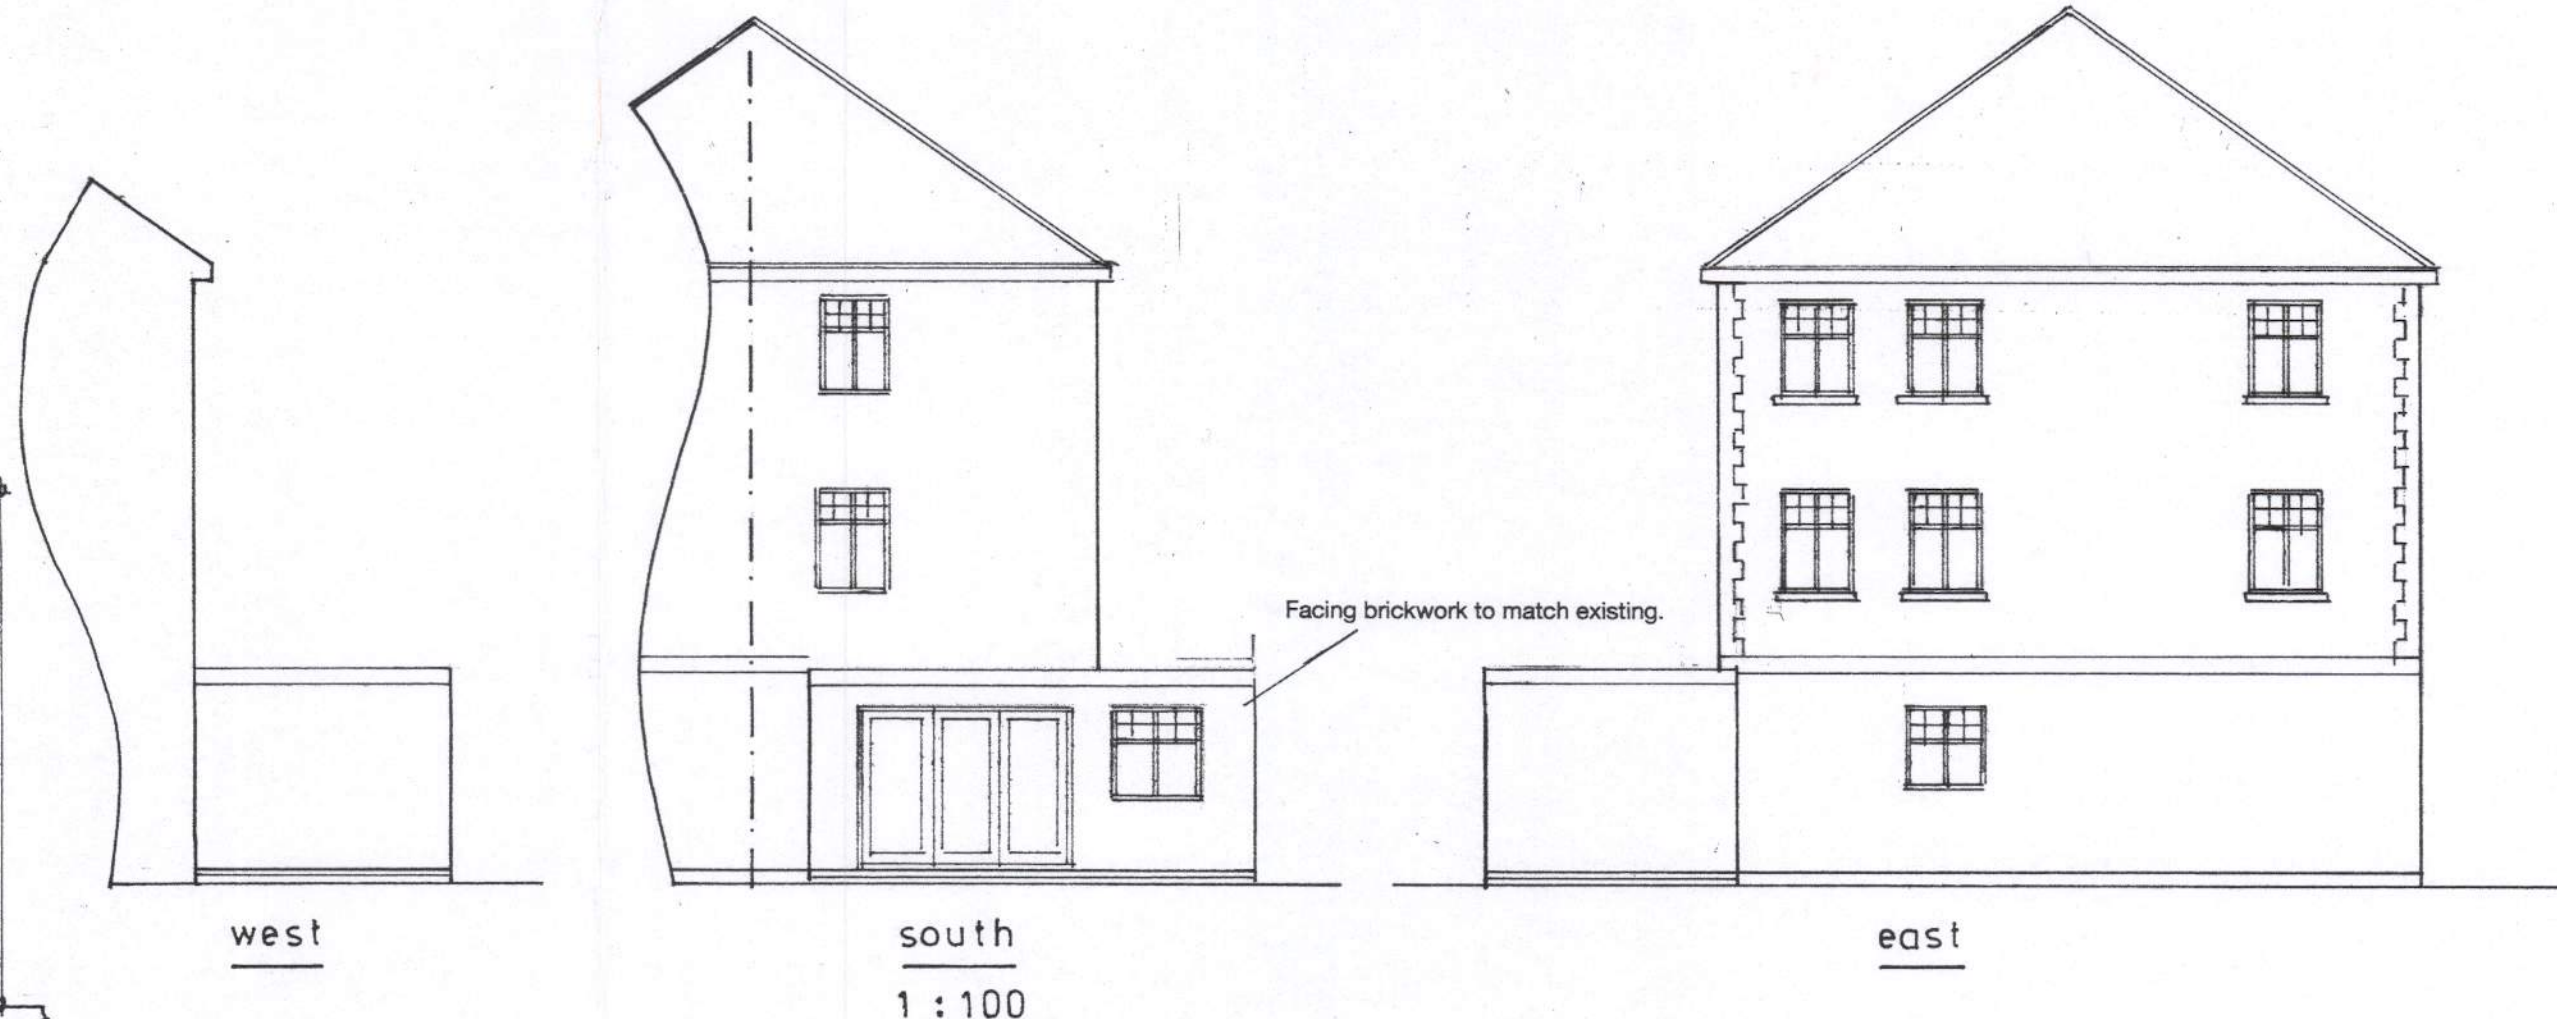


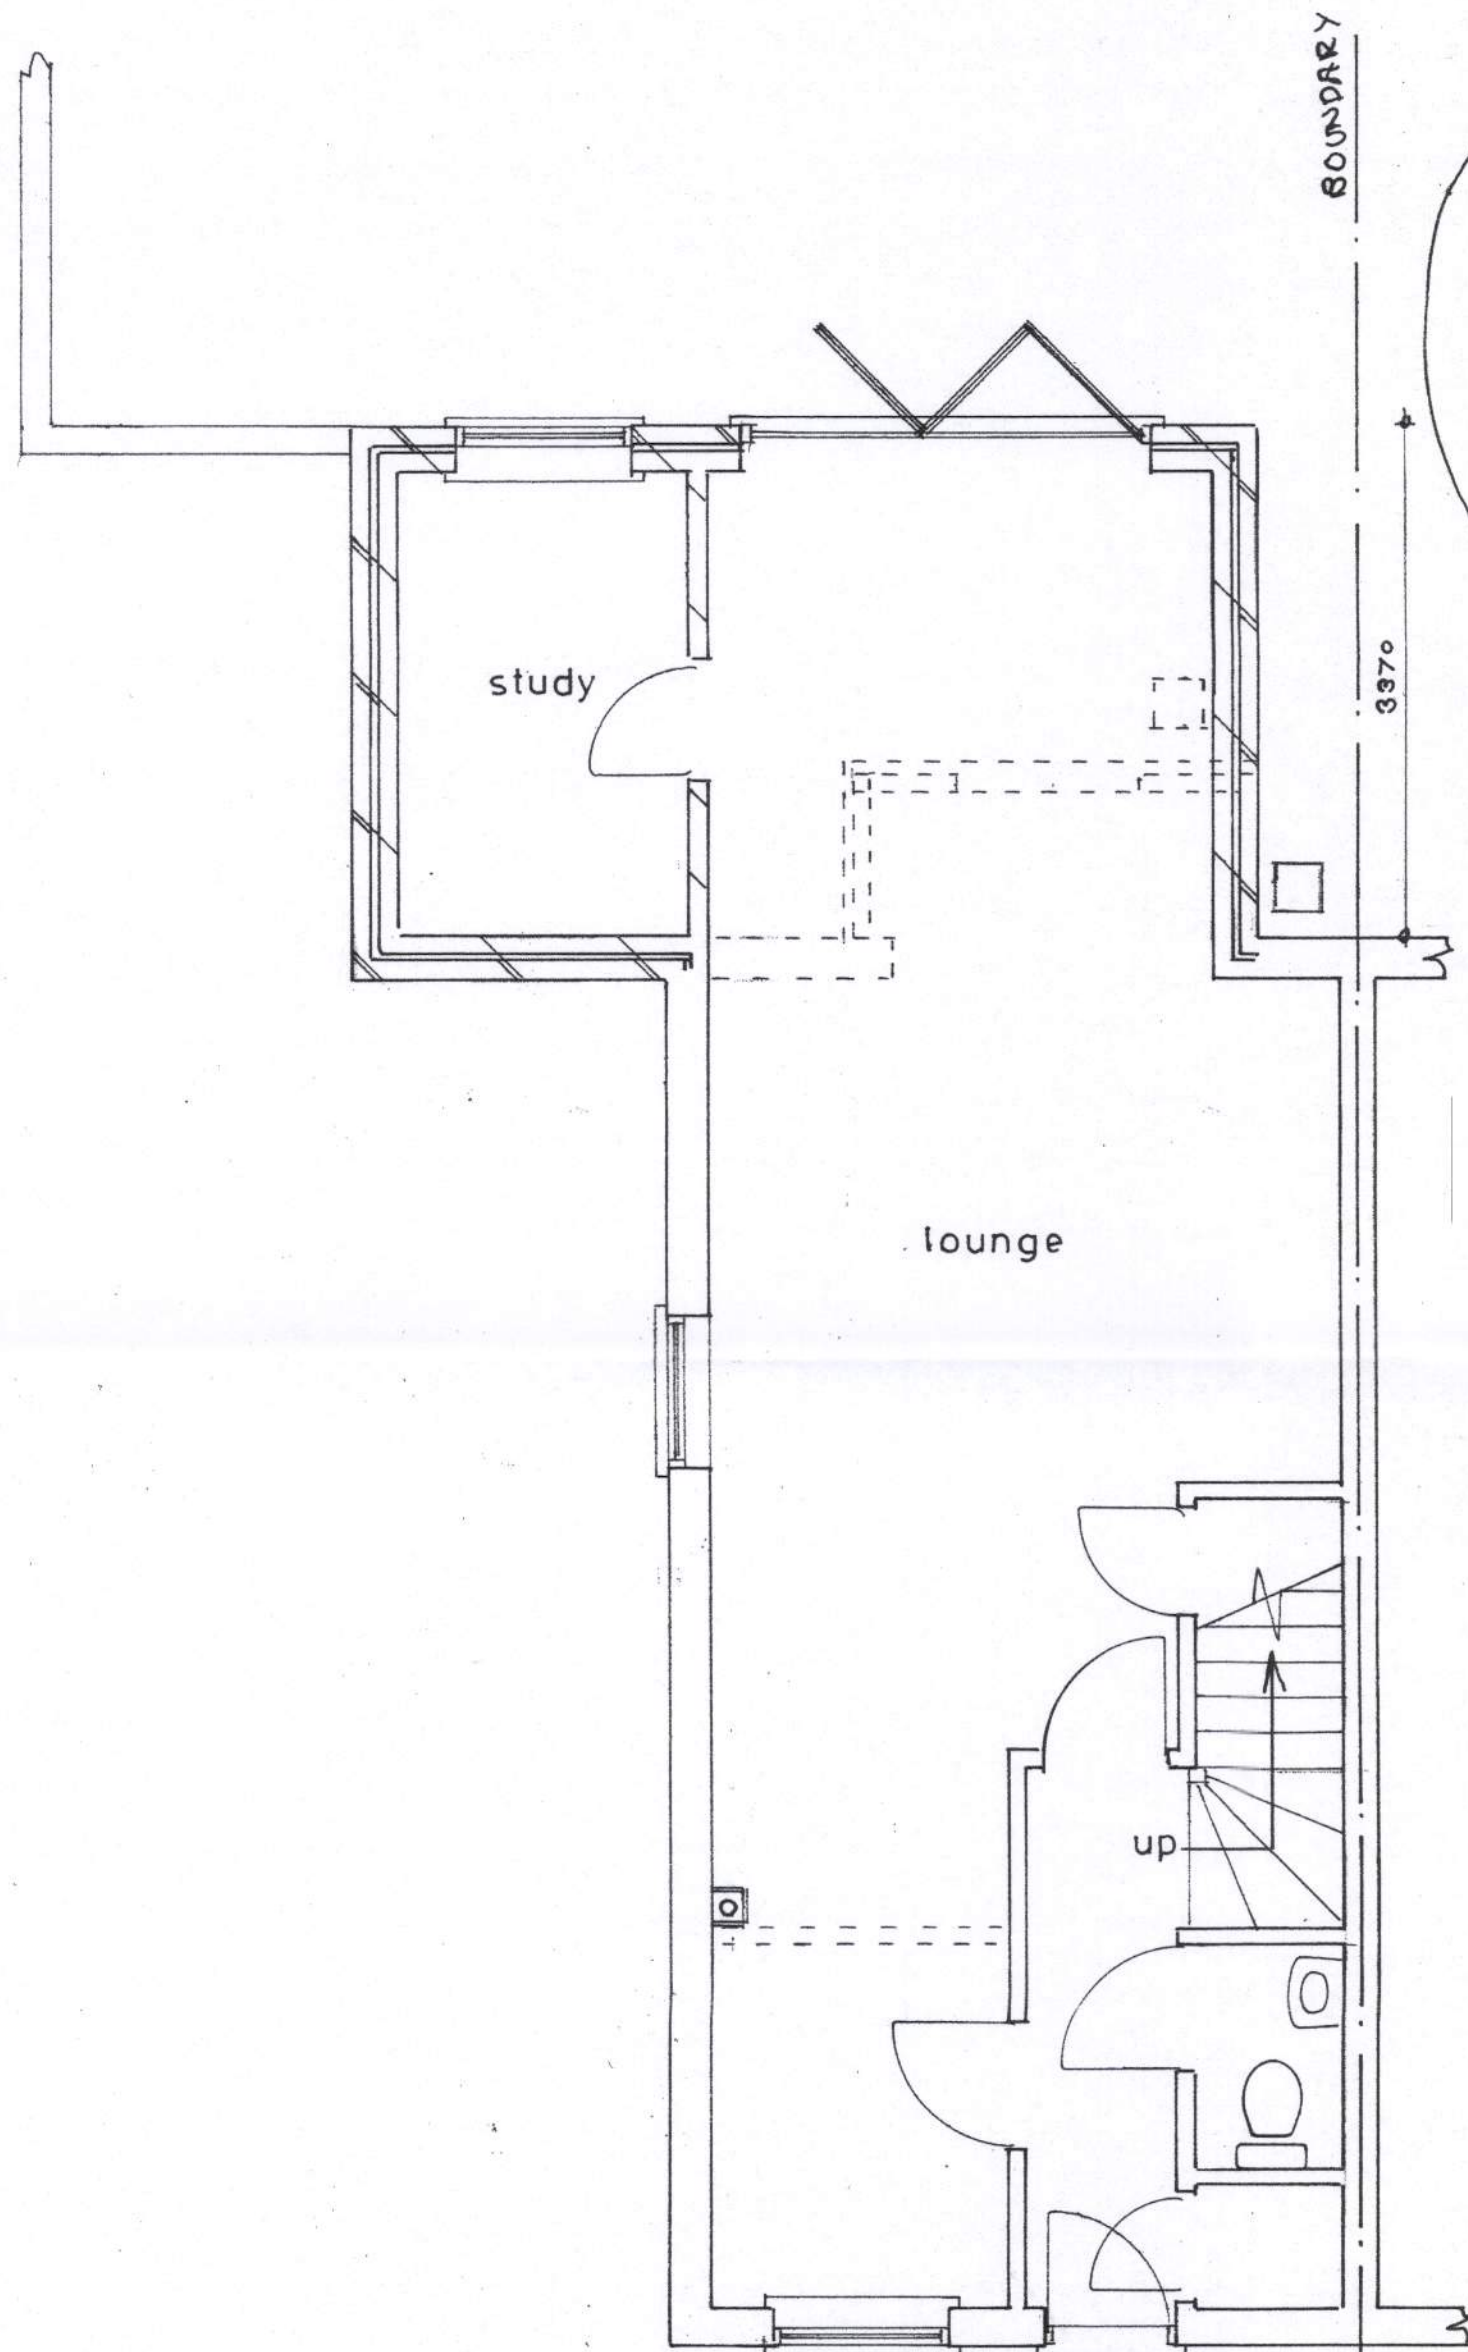

Proposed

PROPOSED SINGLE STOREY EXTENSION AT 29 BLACKTHORN AVE., FELPHAM
FOR MR. & MRS. A. CONNOR.

sheet 1 of 3

Bryan Butcher
Rainbow Cottage
Nyetimber Lane
Bognor Regis PO21 3JX
01243 266871
07973 233442
bryan.butcher@btinternet.com
www.bryanbutcher.com