
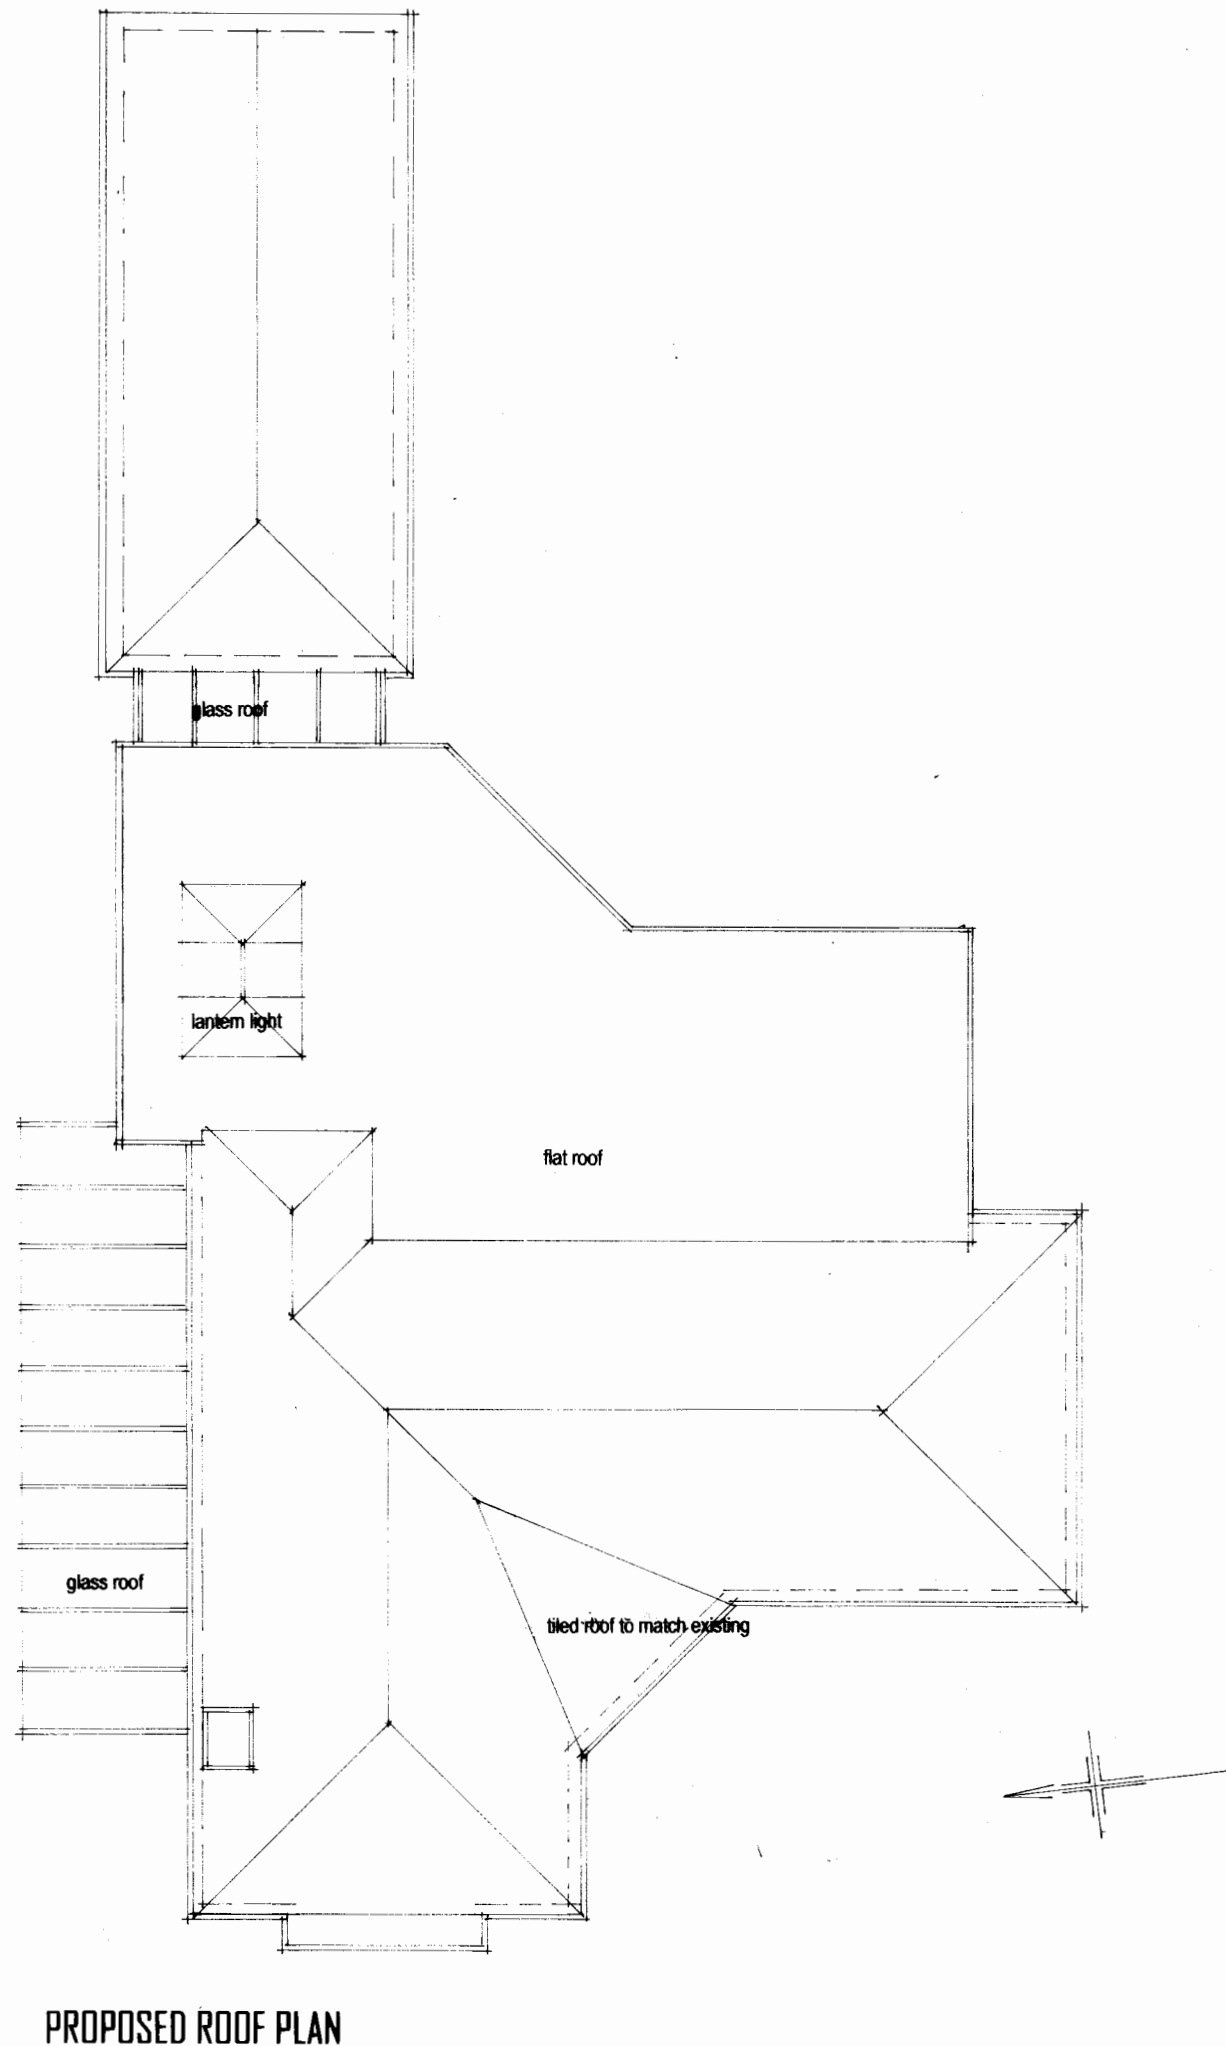


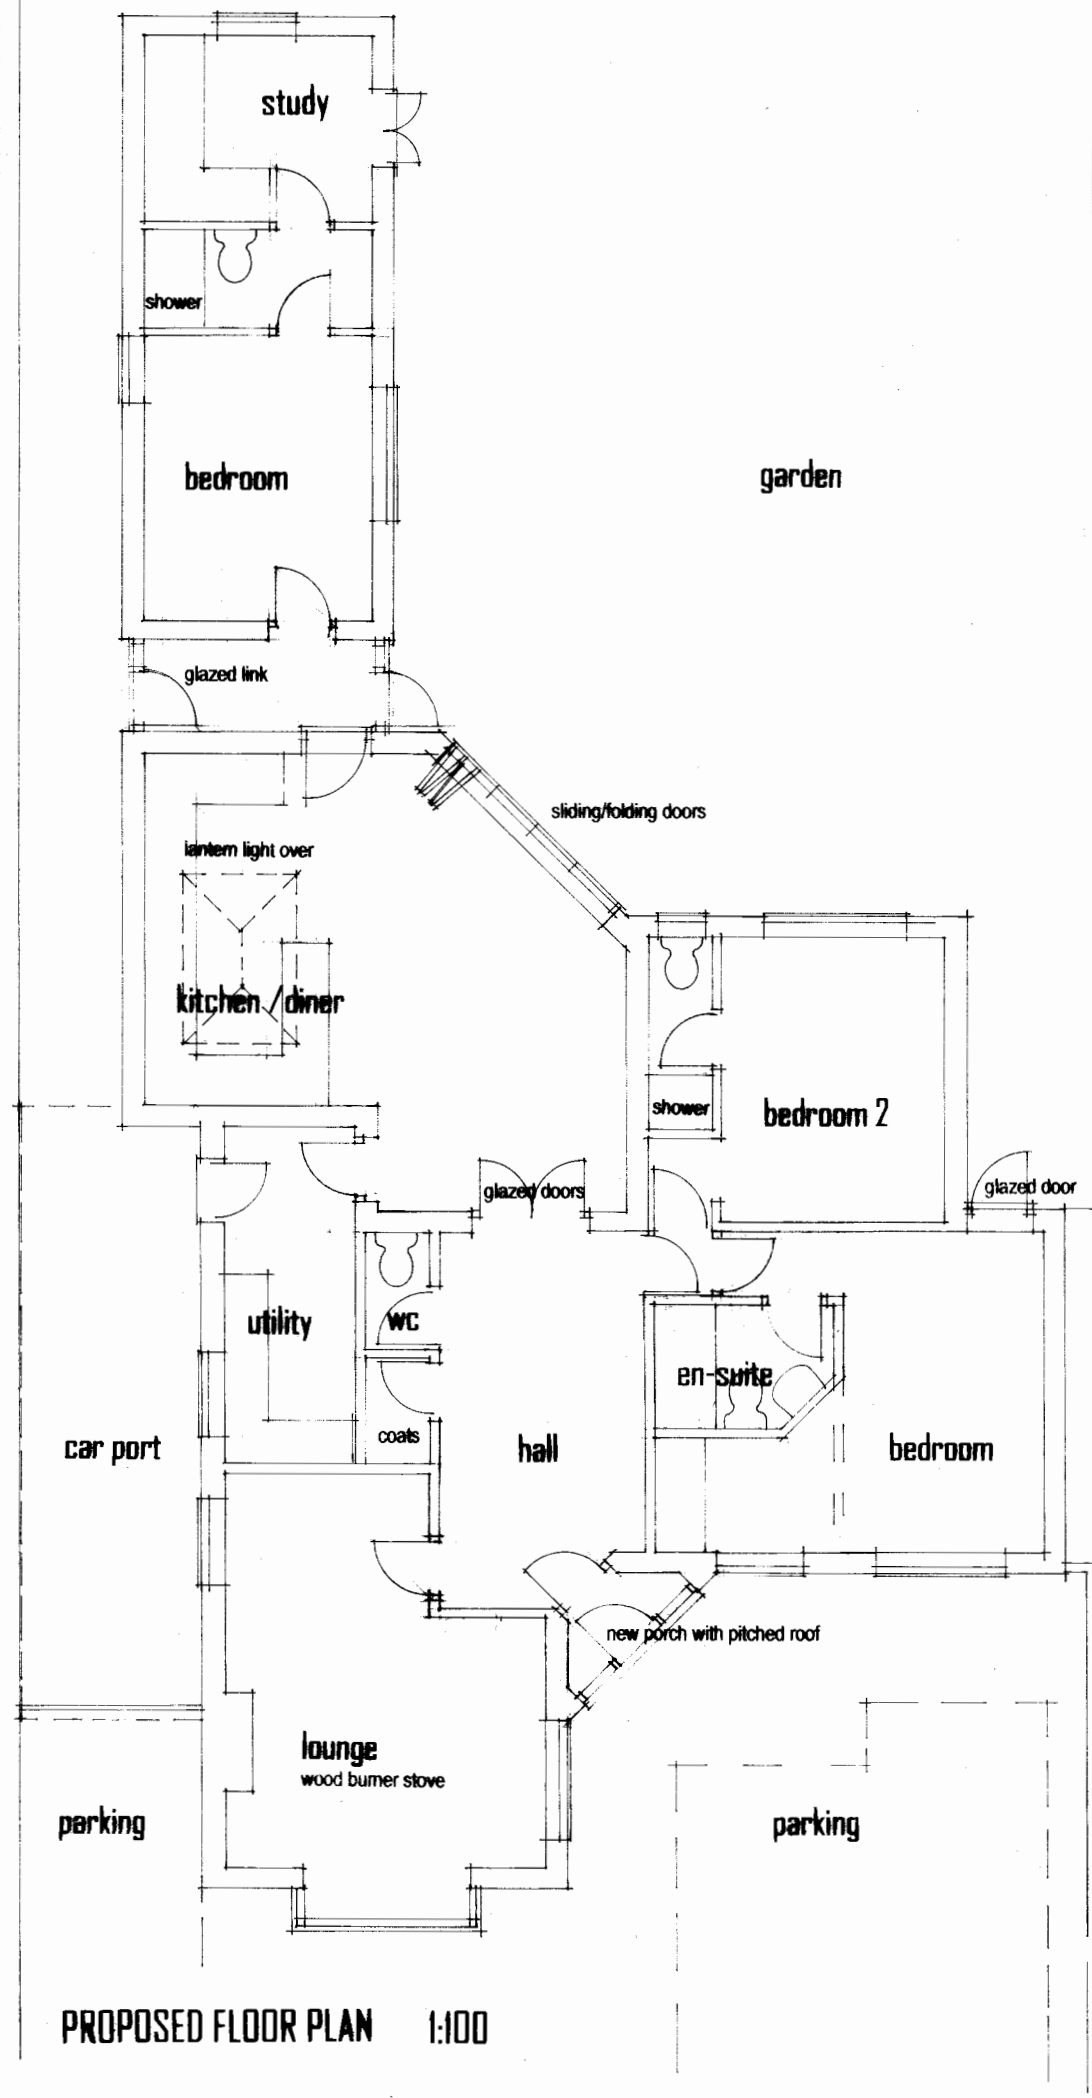

PROPOSED ALTERATIONS
21 FIRST AVENUE FELPHAM BOGNOR REGIS
WEST SUSSEX PO22 7LG

ALAN BAKER ASSOCIATES

ARCHITECTS SURVEYORS PLANNING CONSULTANTS

BEACH HOUSE 38 DAVENPORT ROAD
BOGNOR REGIS WEST SUSSEX PO22 7JS
TELEPHONE 01243 840481 mob 07802 728049

DATE DRAWN SCALE NUMBER

OCT 2017 A 1:100 1721.05

COPYRIGHT OF THIS DRAWING REMAINS THE PROPERTY OF ALAN BAKER ASSOCIATES