


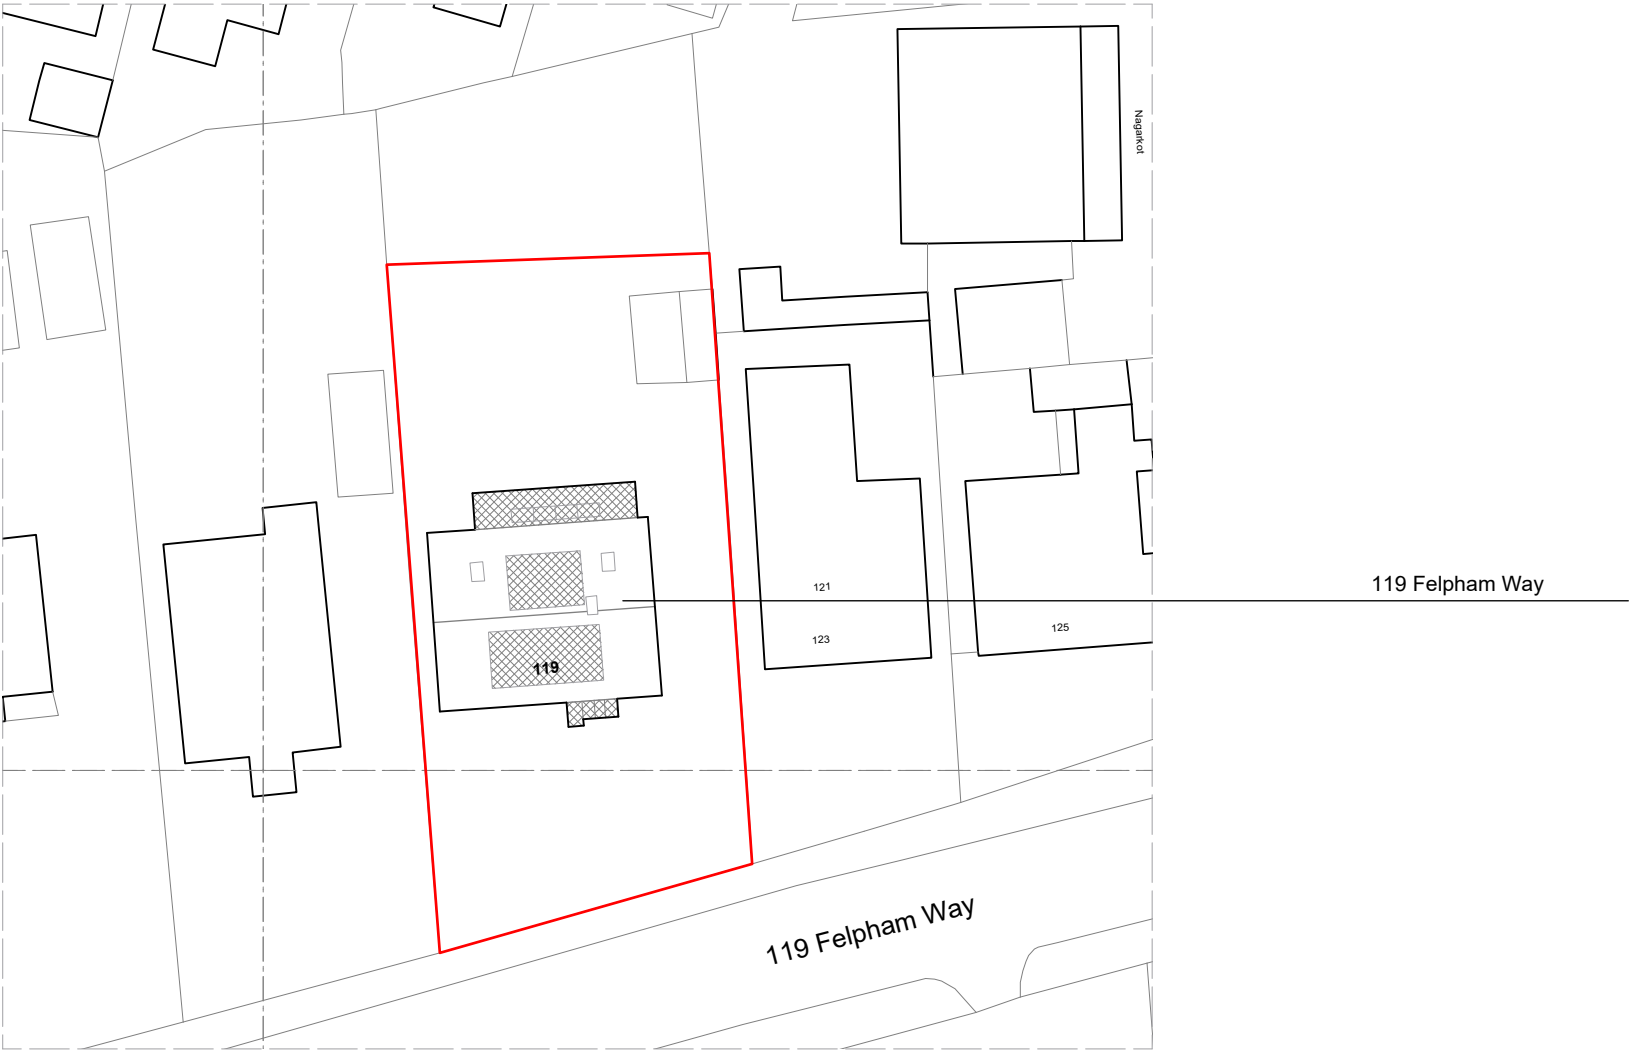

1 Block plan
1:500

REVISION	DATE	DRAWN	CHECKED	DESCRIPTION	NOTES	NORTH POINT / SCALE BAR	KEY	client	project	drawing title
01	20/11/17	ICh	UVk		This is a drawing/ document intended for planning purposes, do not use this as Construction information unless it is issued for Construction. This drawing is copyright by STUDIO VK Ltd.	 0 5 10 20M	 Hatched areas indicate new additions	Carol & Robbie Jackson	119 Felpham Way	Block plan
02	05/12/17	ICh	UVk	Additions hatched				119 Felpham Way, Felpham , West Sussex, PO22 8QB		
scale at A3		project number		drawing number						
1:500		17-01		200-01						
revision	date	project status		drawn by						
02	20/11/17	Planning issue		ICh						

ARUN DISTRICT COUNCIL FP/289/17/HH

M

STUDIO VK

1 Thane Villas, London, N7 7PH
+44 (0)20 8090 0233
mail@studiovk.com