


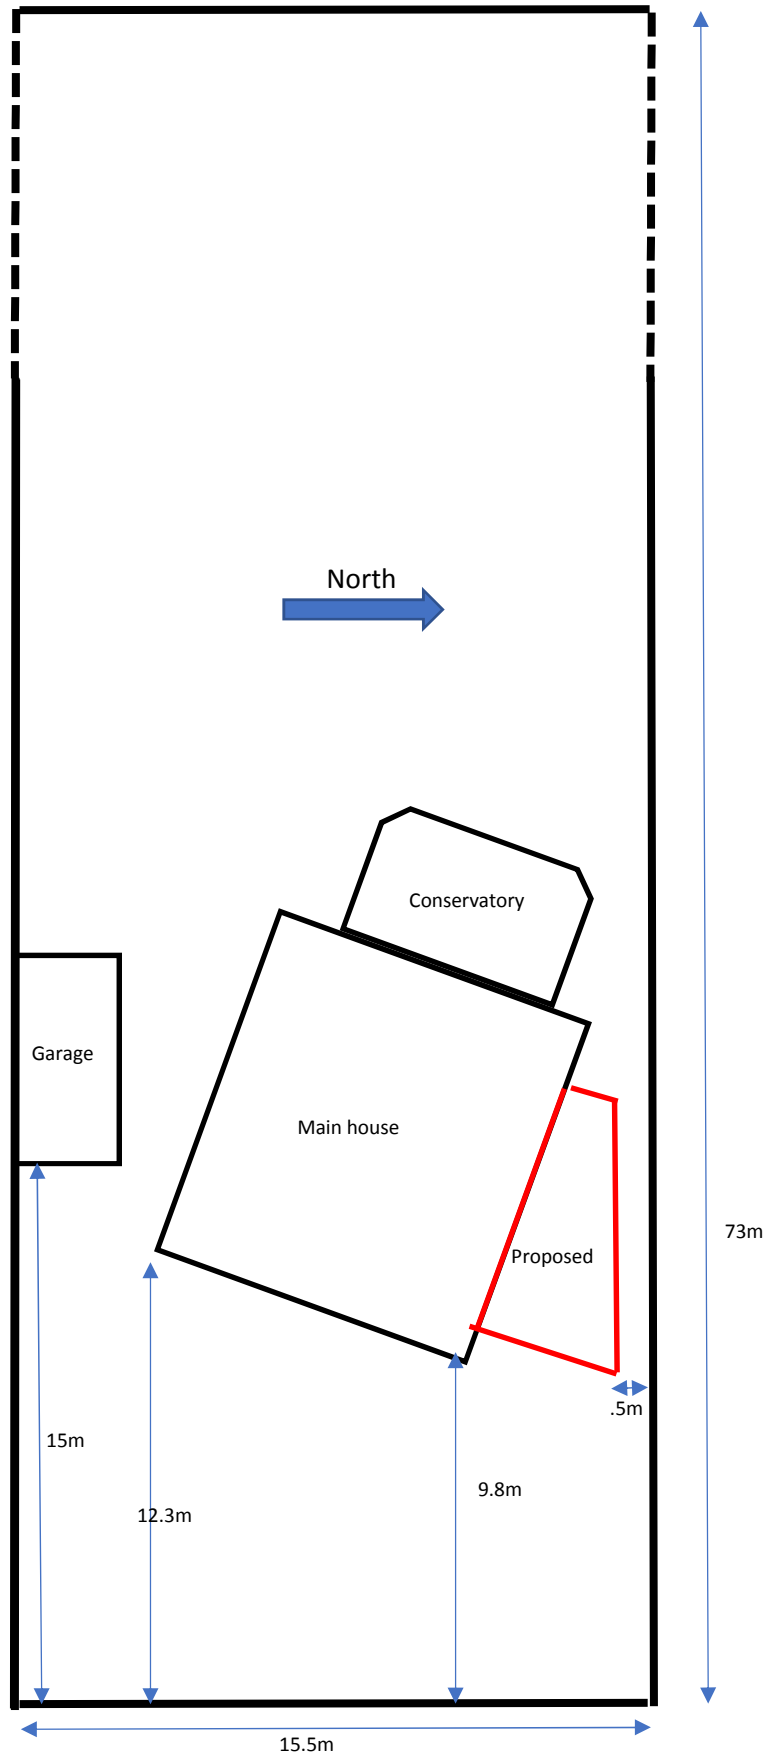

Site: 9 Downview Road	Drawing: 002	Ref: D11FP/292/17/CLP	Date: 8/1/17	Note: Proposed new in RED outline	
Title: Block plan	Scale: 1/200	Drawn: S Caiger			