ARUN DISTRICT COUNCIL FP/29/15/HH

East Elevation

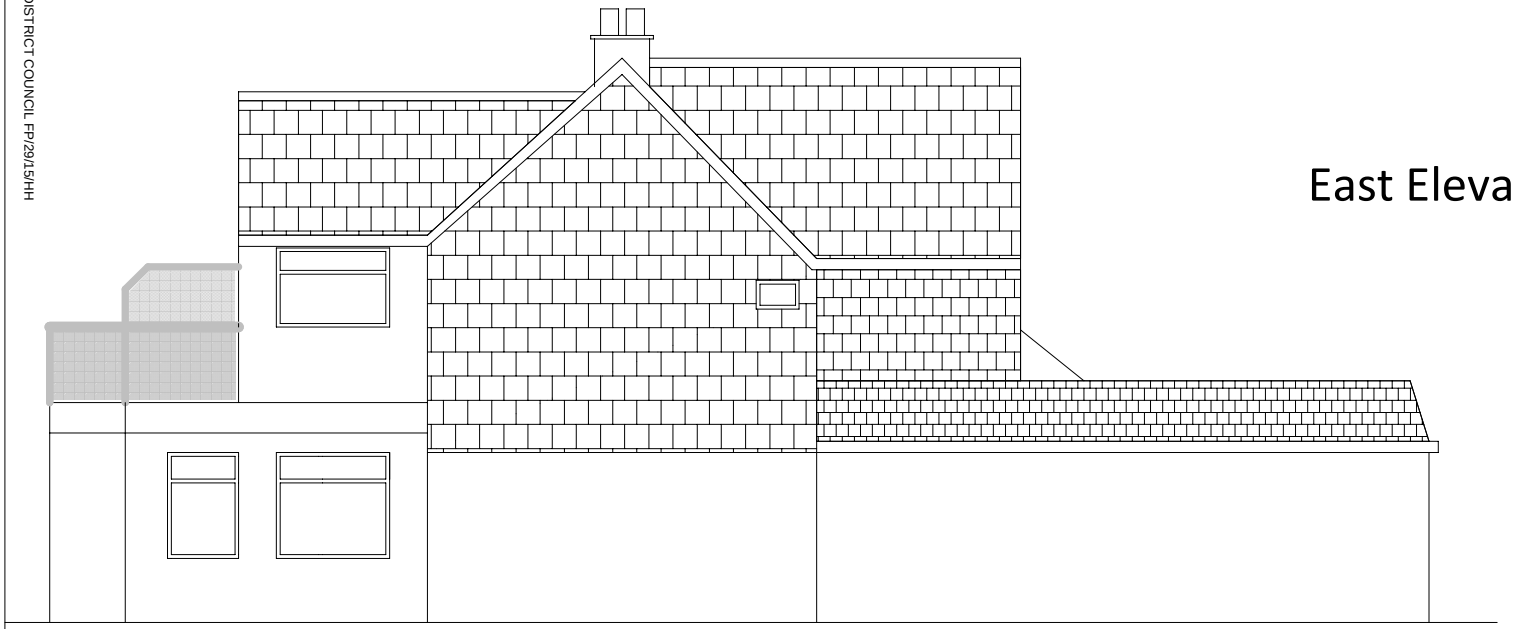

West Elevation



Proposed : E & W Elevations Tiled	Proposed Extension : 16 Culver Road	18/02/2015	Scale 1:100 @ A4