



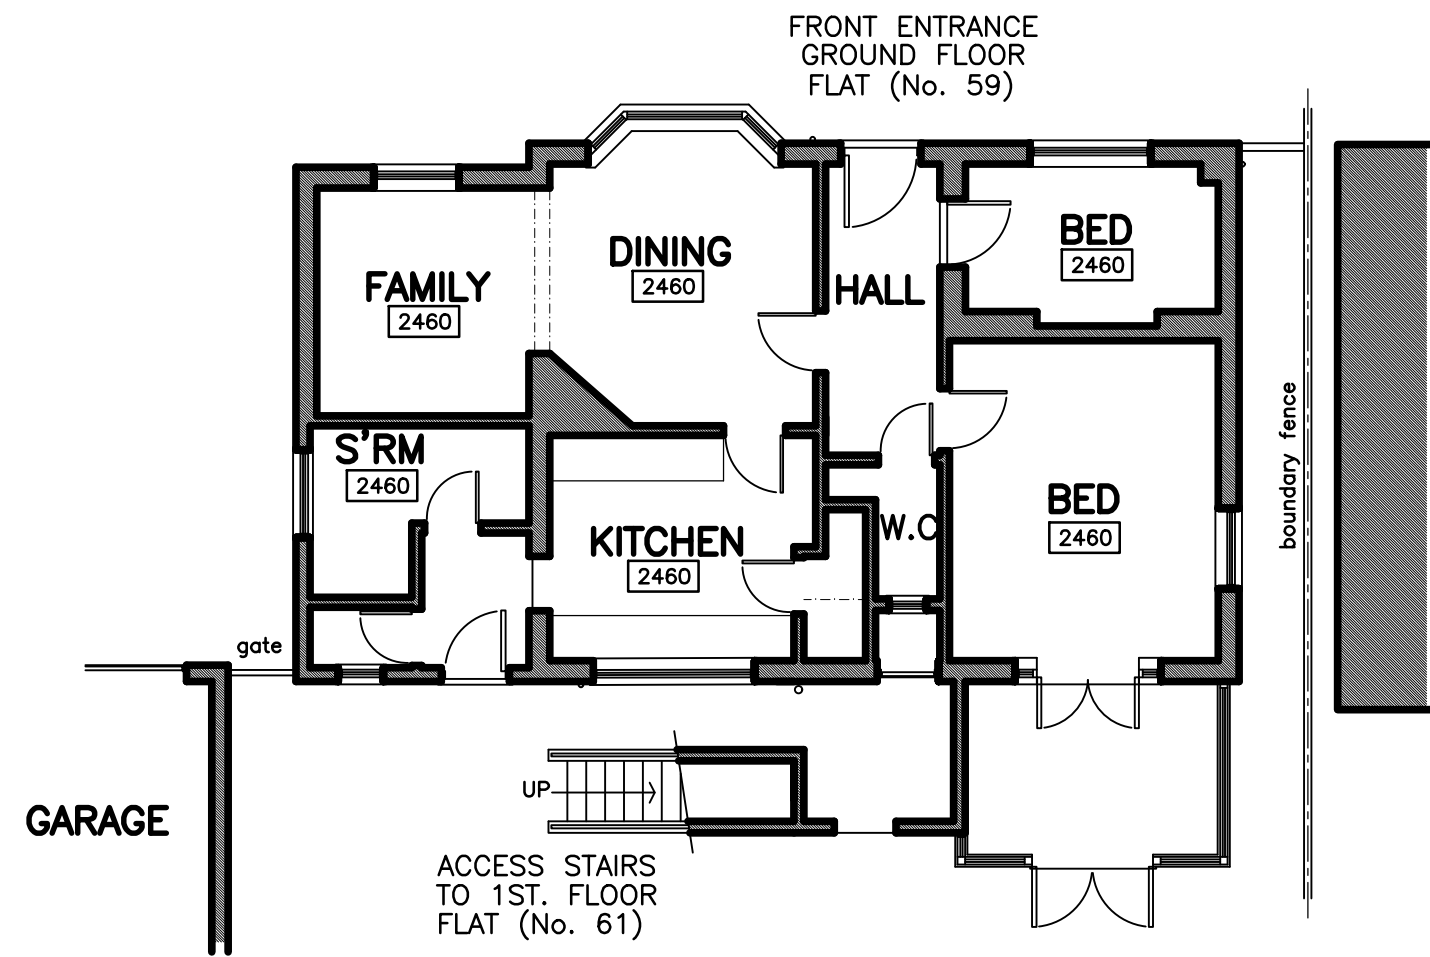


GROUND FLOOR LAYOUT
FLAT 1 (No. 59)

2400 DENOTES FLOOR TO CEILING HEIGHTS

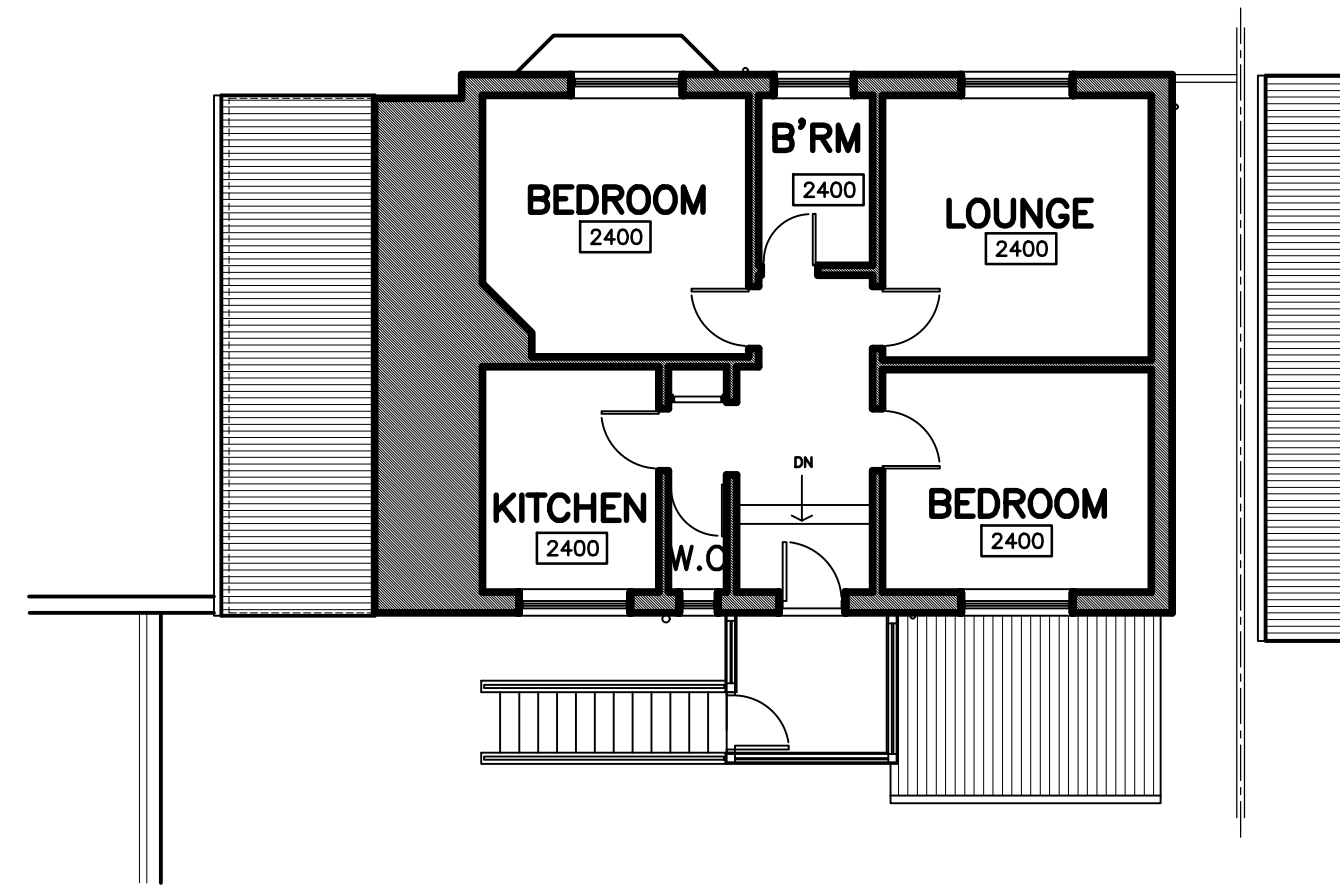



FIRST FLOOR LAYOUT
FLAT 2 (No. 61)

2400 DENOTES FLOOR TO CEILING HEIGHTS

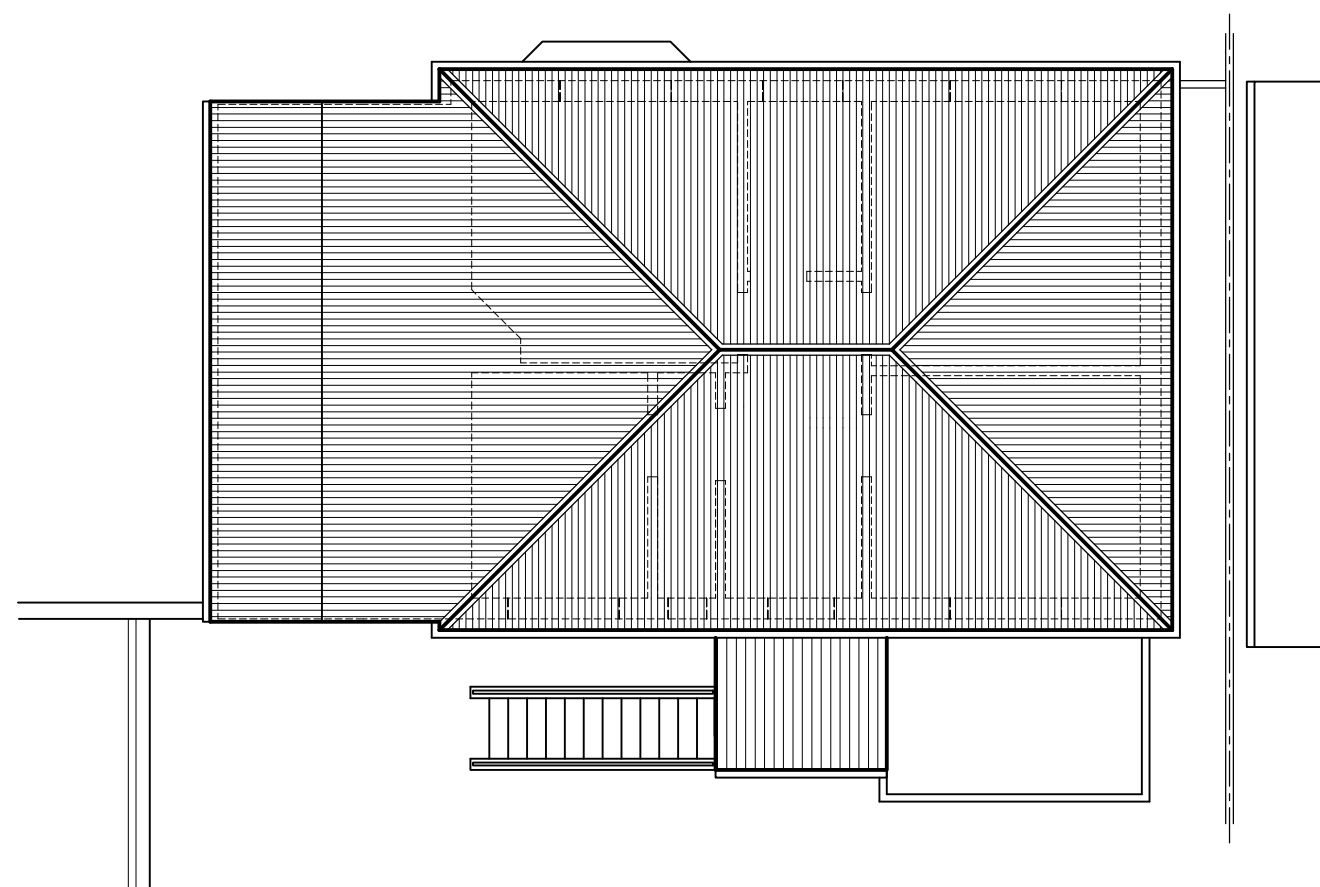

ROOF LAYOUT

EXISTING

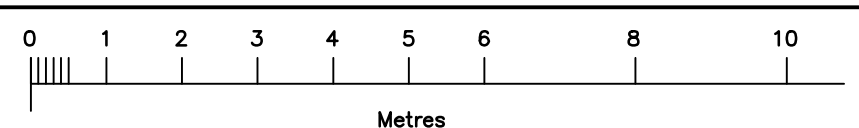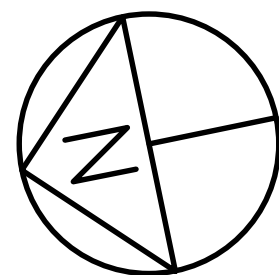

12.02.20	PLANNING ISSUE	A
Date	Revision	Ref.
MR & MRS SPINDLOW		
59 & 61 FLANSHAM LANE BOGNOR REGIS WEST SUSSEX		
EXISTING FLOOR & ROOF LAYOUTS		
Scale 1:100 (A2)	Drg. No.	
Date DEC. 2019	19-46/E10 ^A	
Drawn By PDE		
P.D. ELKINS DRAWING SERVICES LIMITED 140 Kingston Road Ewell Surrey KT17 2ES Tel. 020 8873 3138 e-mail. pd.elkins@ntlworld.com		