


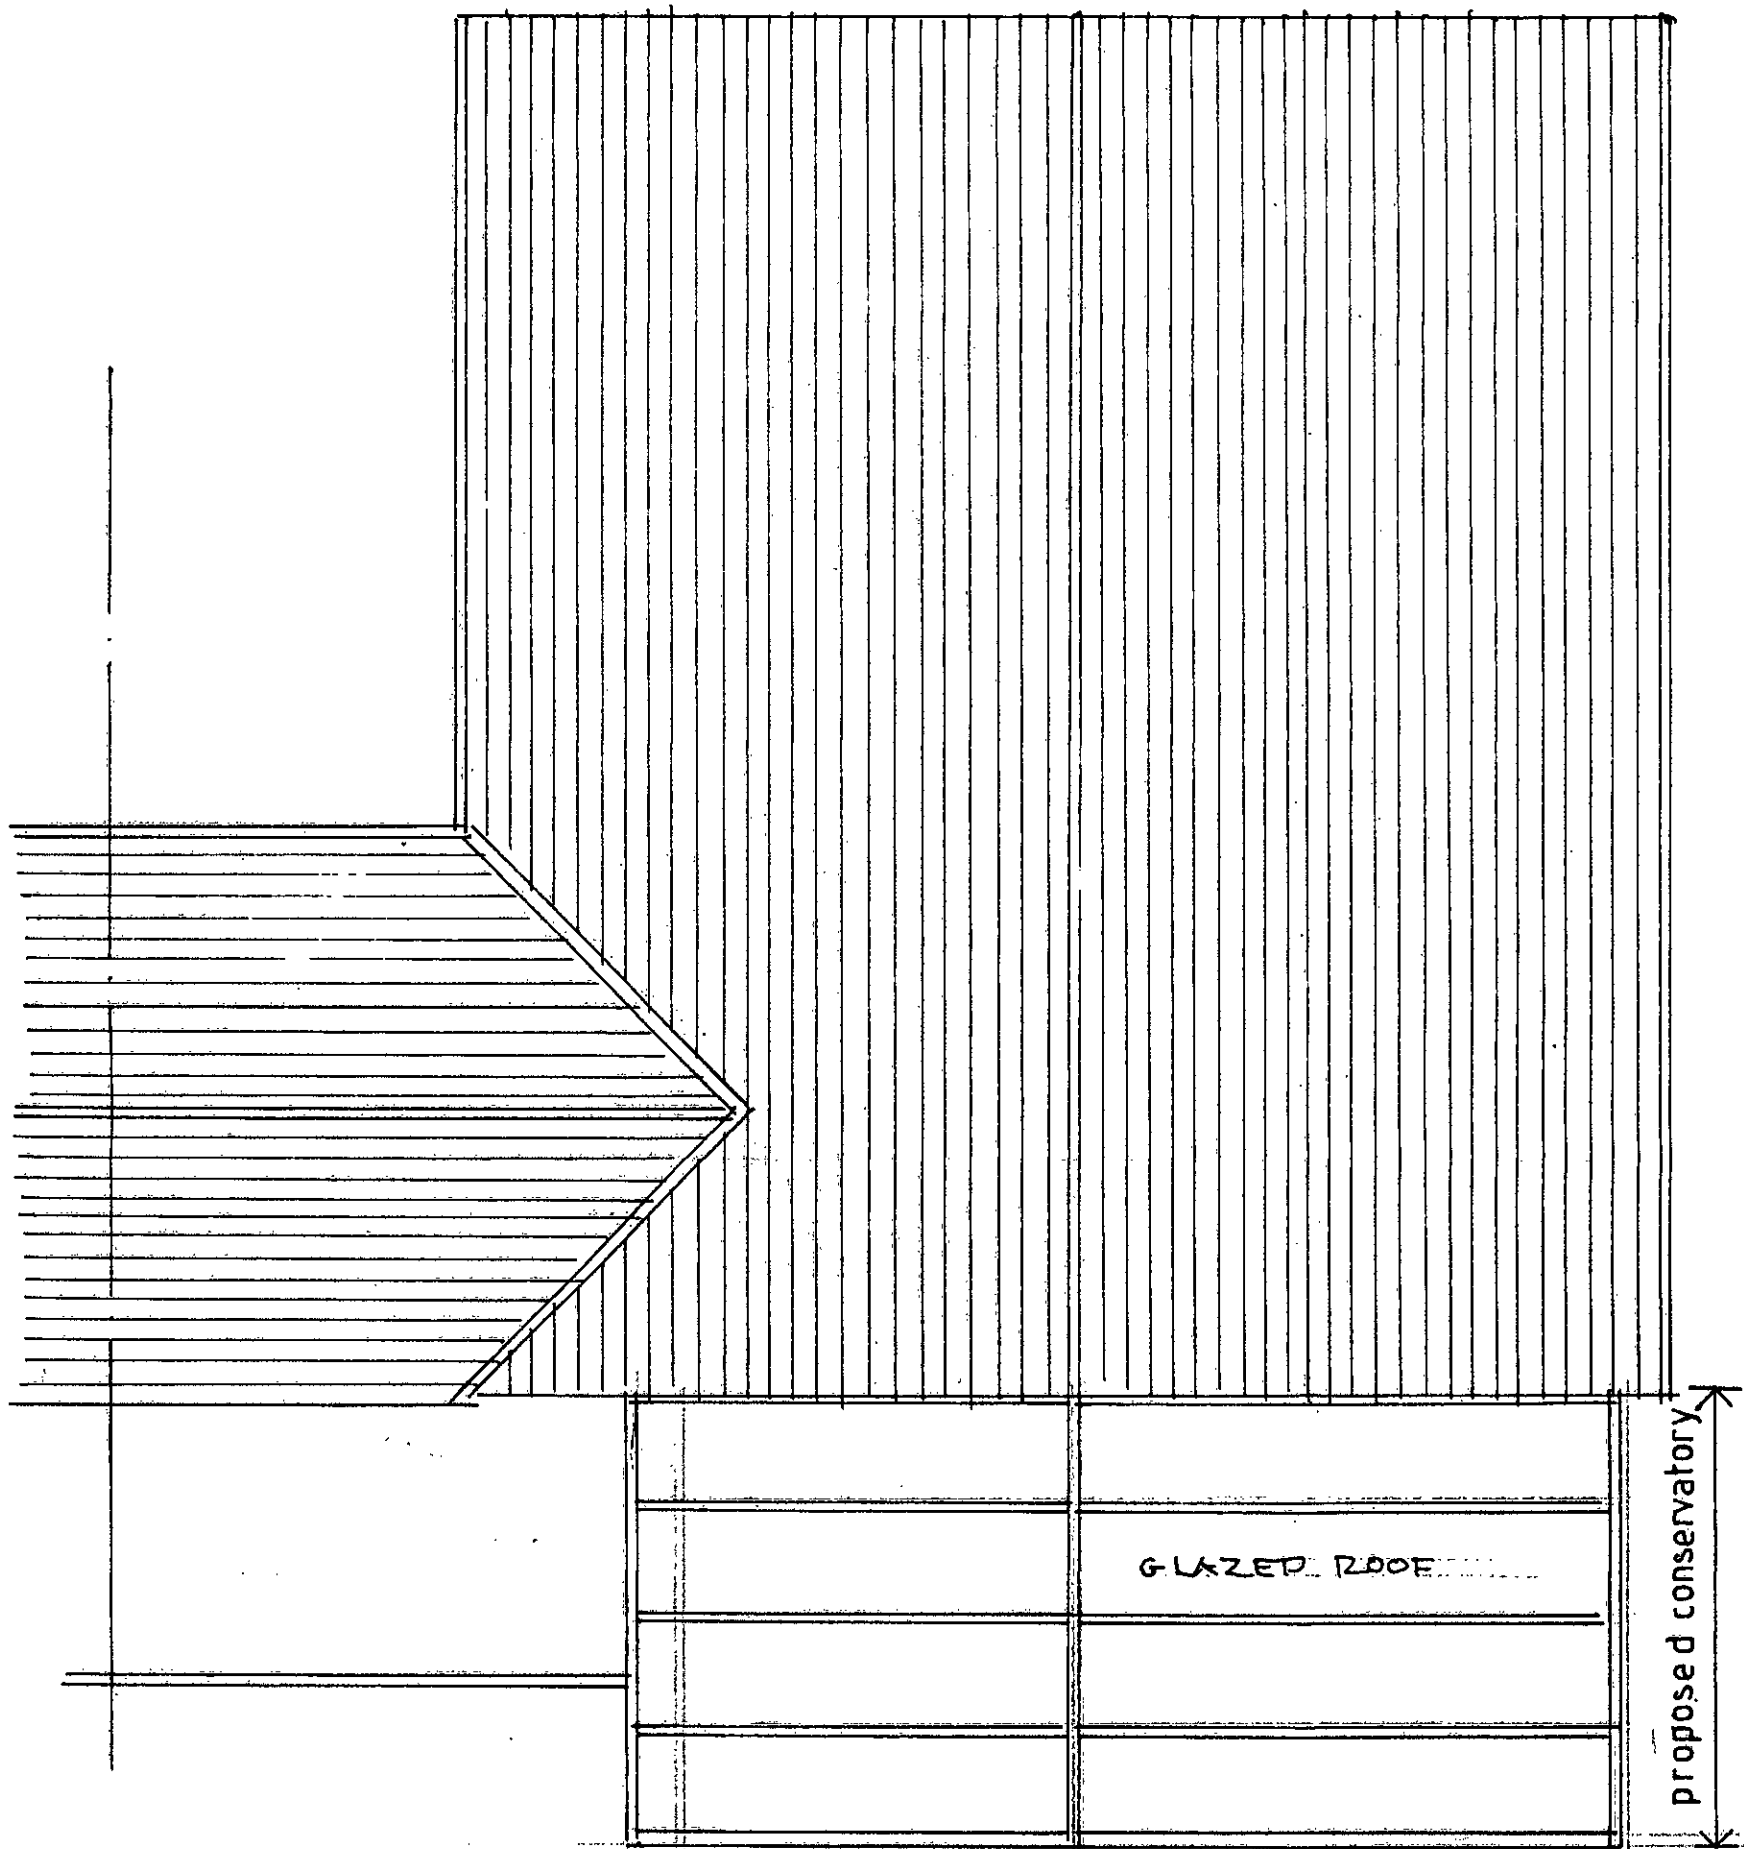

ROOF PLAN - as proposed

75 WROXAM WAY,  
FELPHAM,  
WEST SUSSEX.

Drg.no. 1726/04 Dec. 2017

O'NEILL ARCHITECTURAL SERVICES  
TEL [01243] 531333