
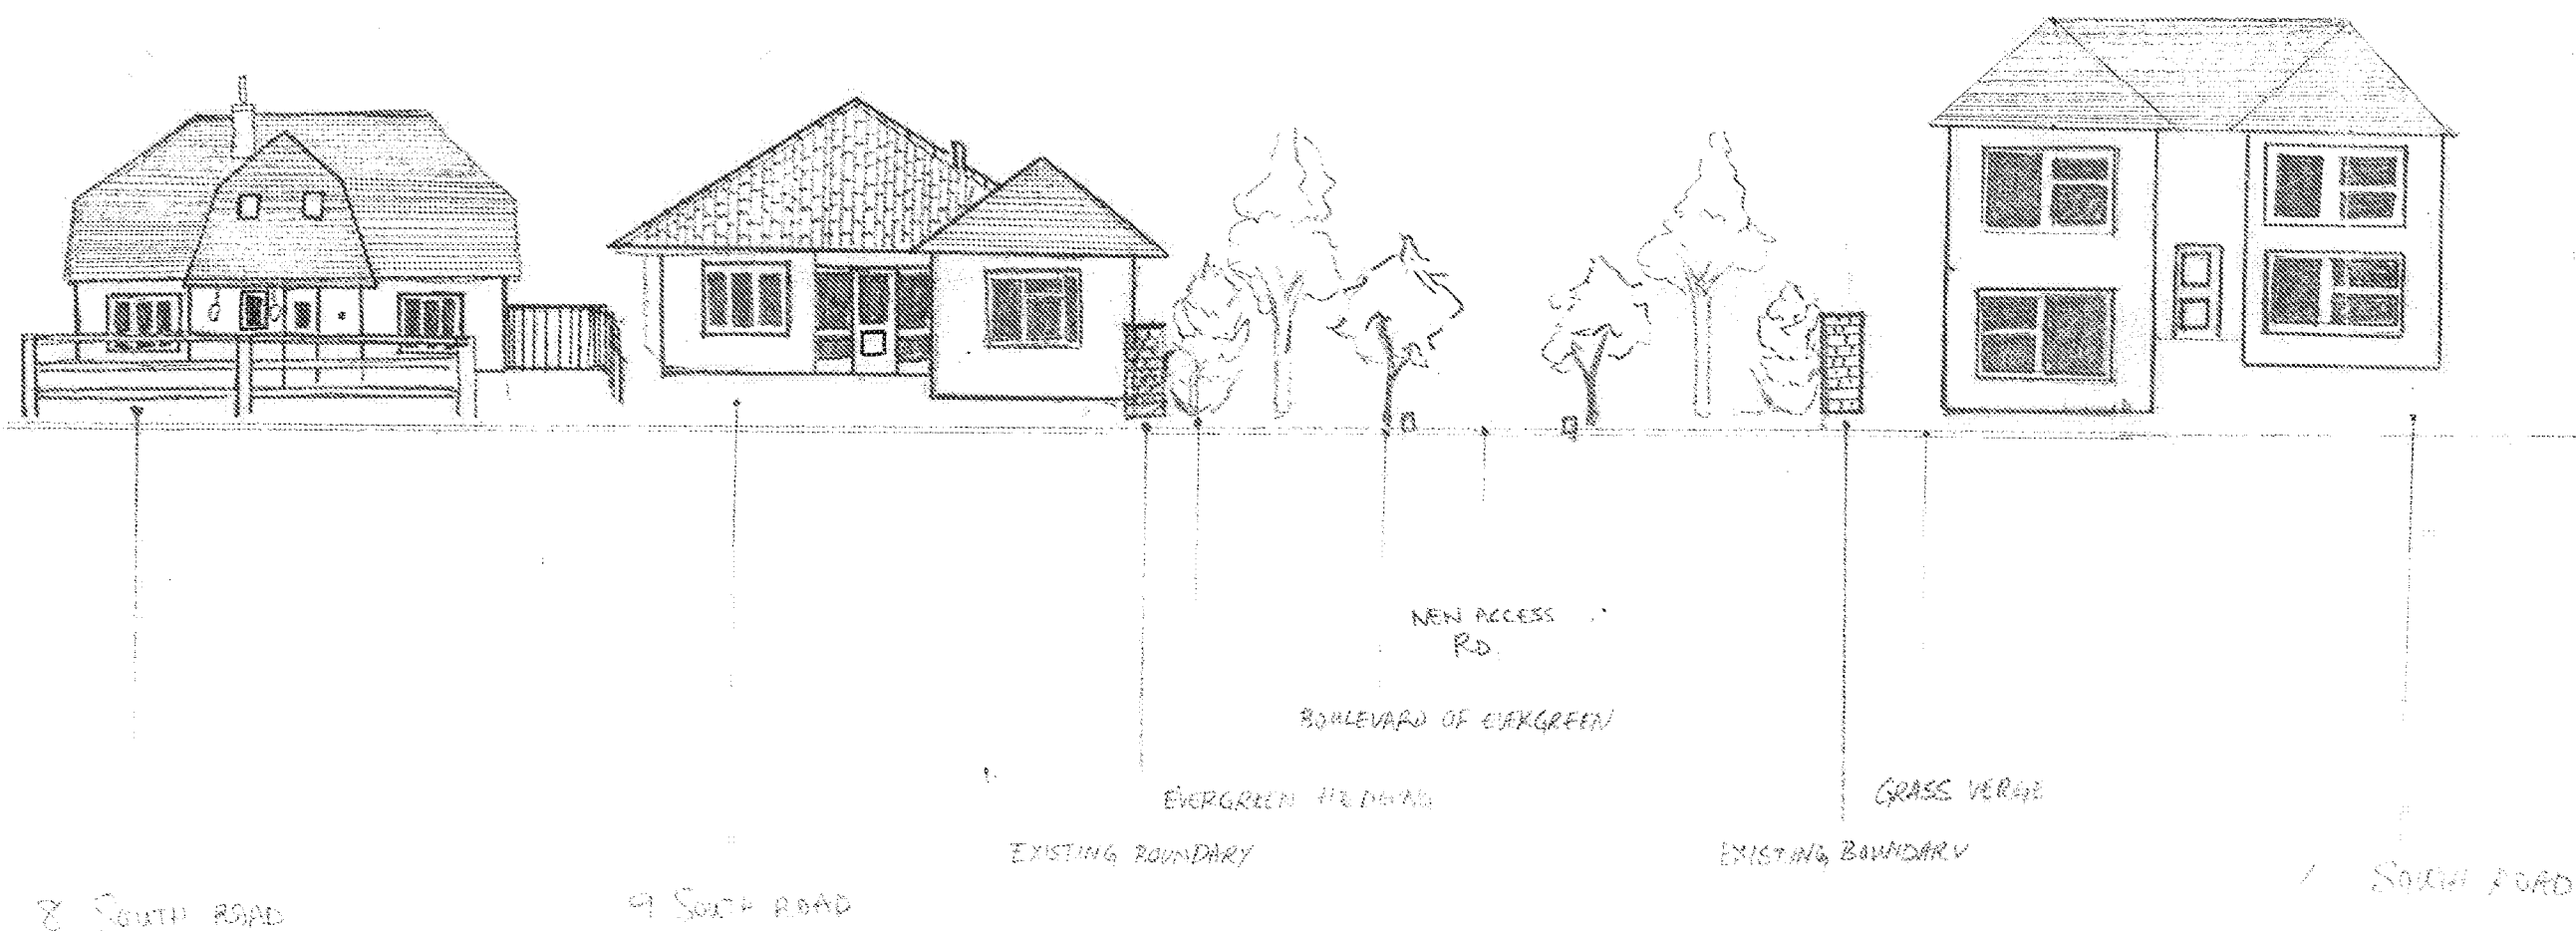


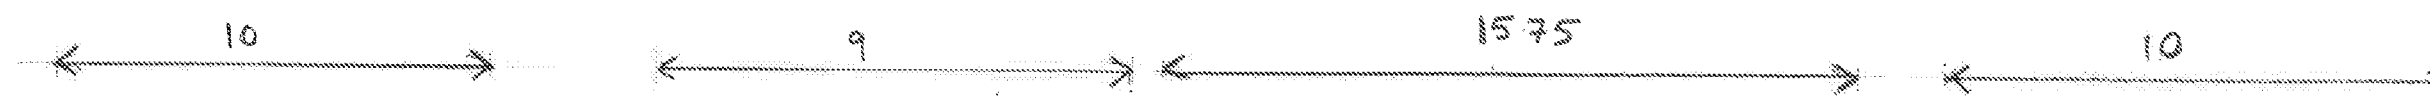

"SKETCH" PROPOSED STREET SCENE

10 SOUTH ROAD, TELPHAM WEST SUSSEX

-23rd March 2019
street scene
as proposed.