




Upvc cladding to new and existing walls.

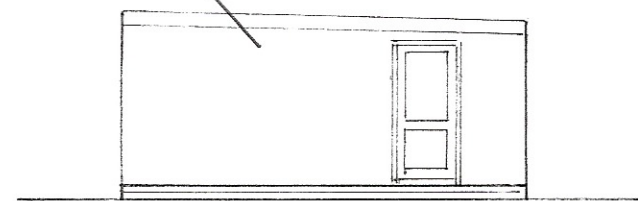

east


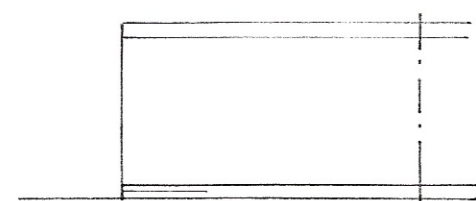


north

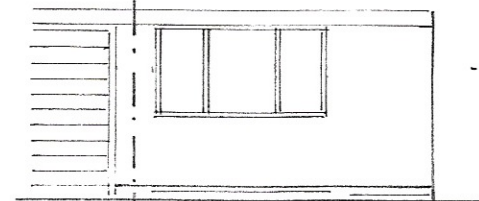


south

1 : 100

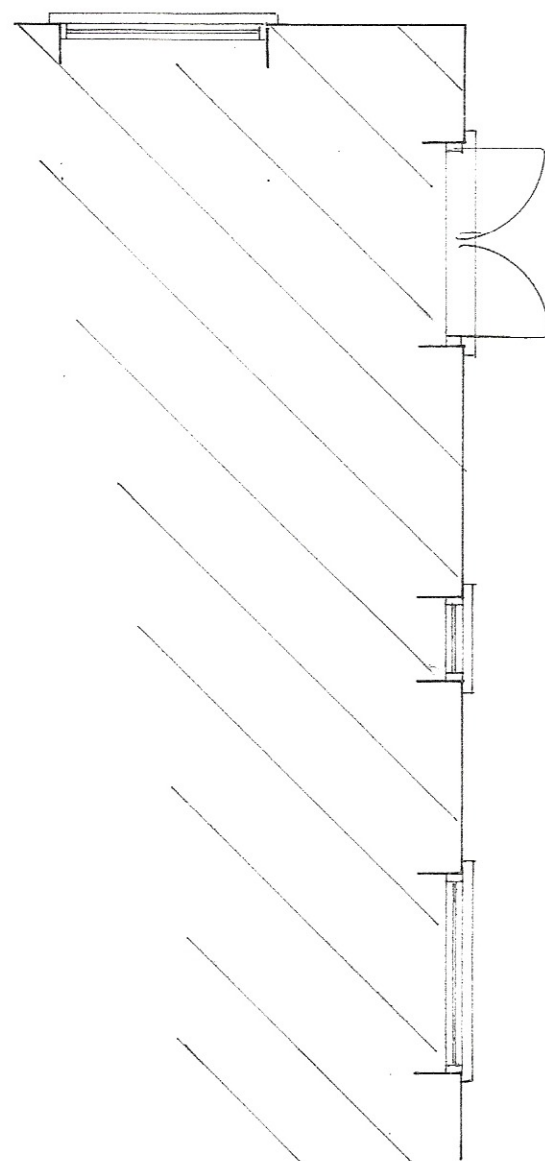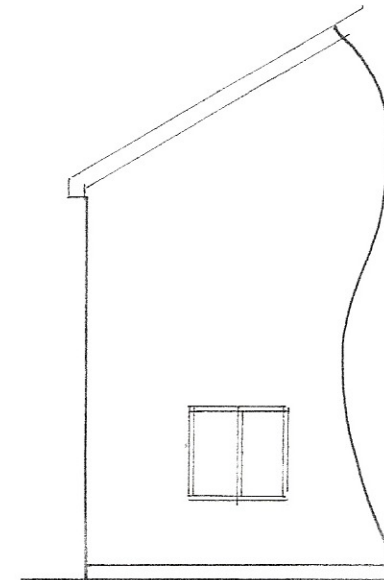

Plan


1 : 50

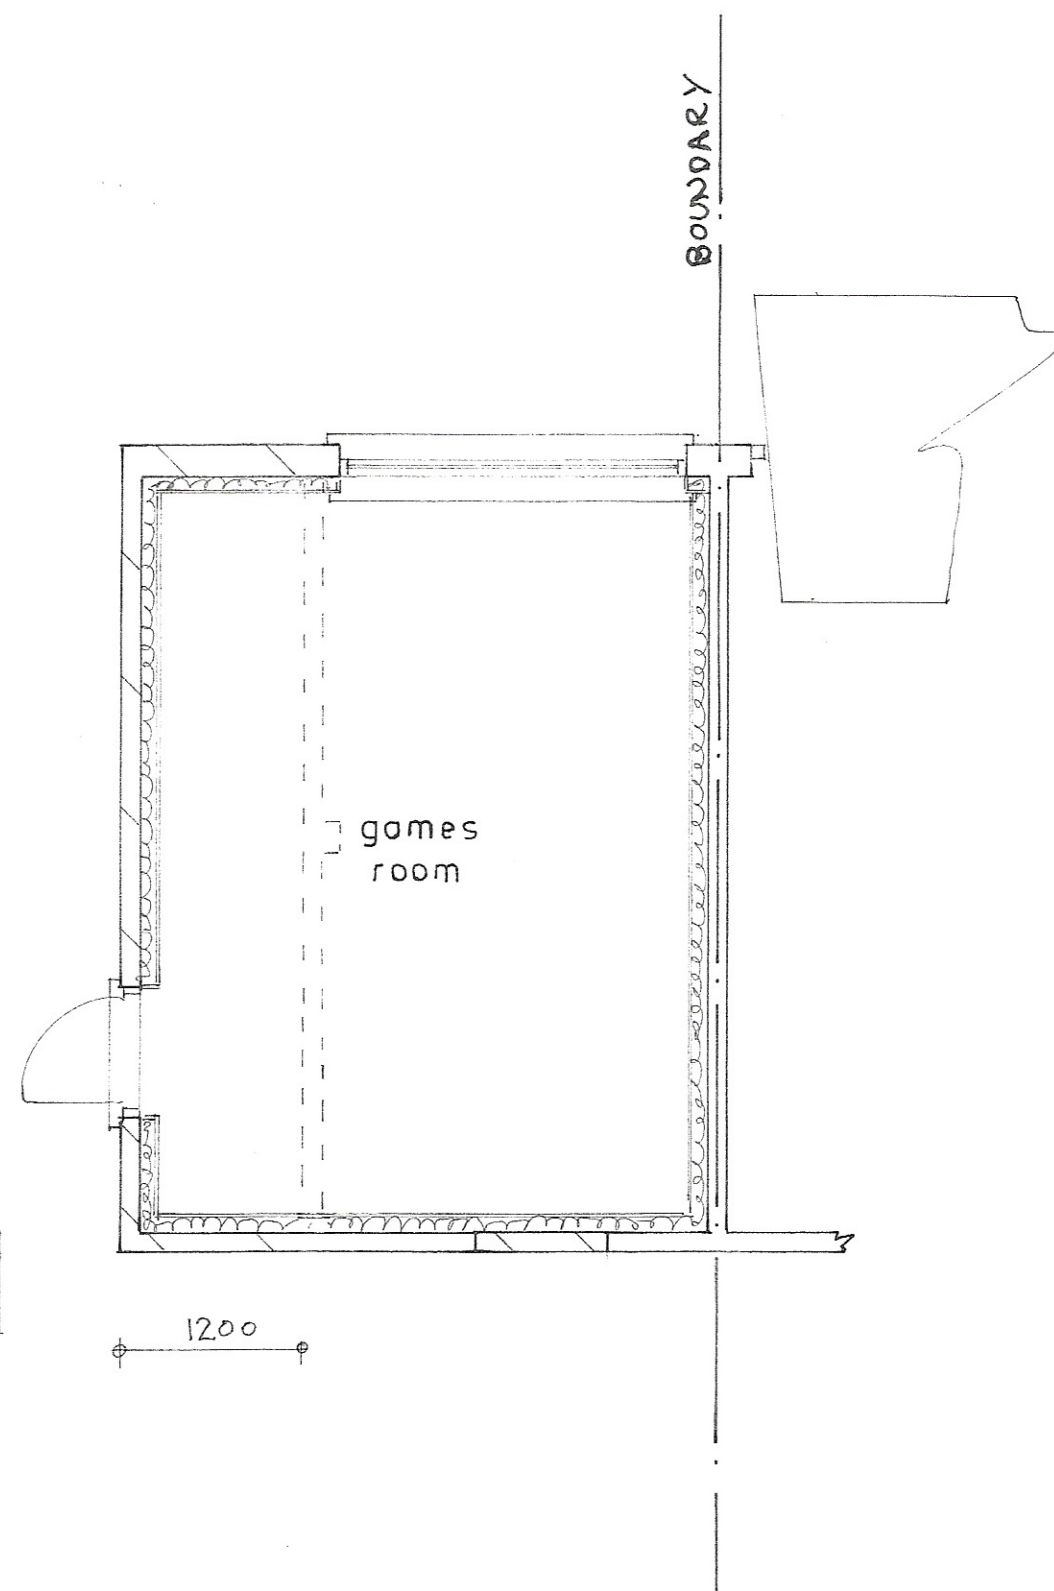

games room

1200

BOUNDARY

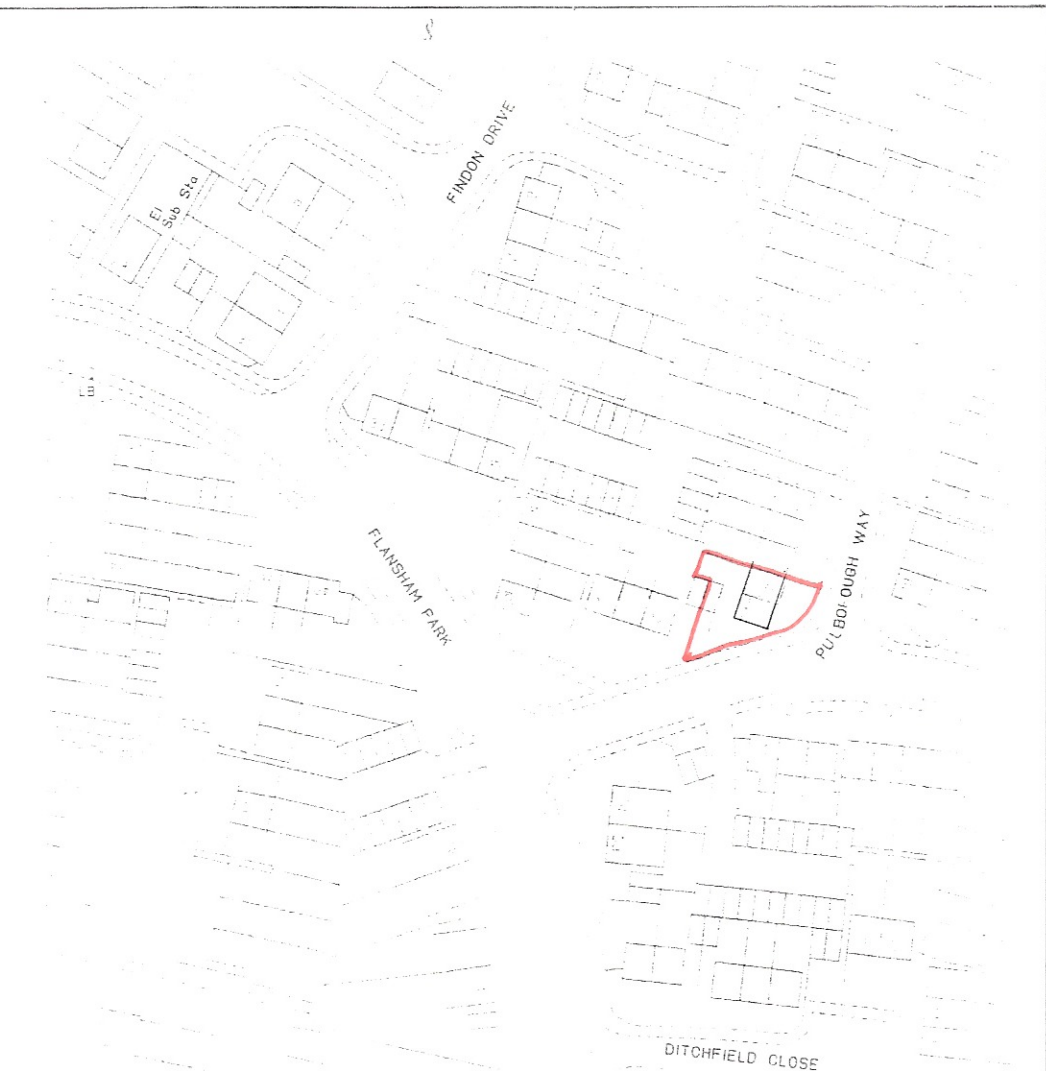

location plan

1 : 1250



block plan

1 : 500

sheet 1 of 2

Proposed

PROPOSED EXTENSION AND CONVERSION OF DETACHED GARAGE AT 7, PULBOROUGH WAY, FELPHAM FOR MR. & MRS. BINGHAM.

Bryan Butcher
Rainbow Cottage
Nyetimber Lane
Bognor Regis PO21 3JX
01243 266871
07973 233442
bryan.butcher@btinternet.com
www.bryanbutcher.com