
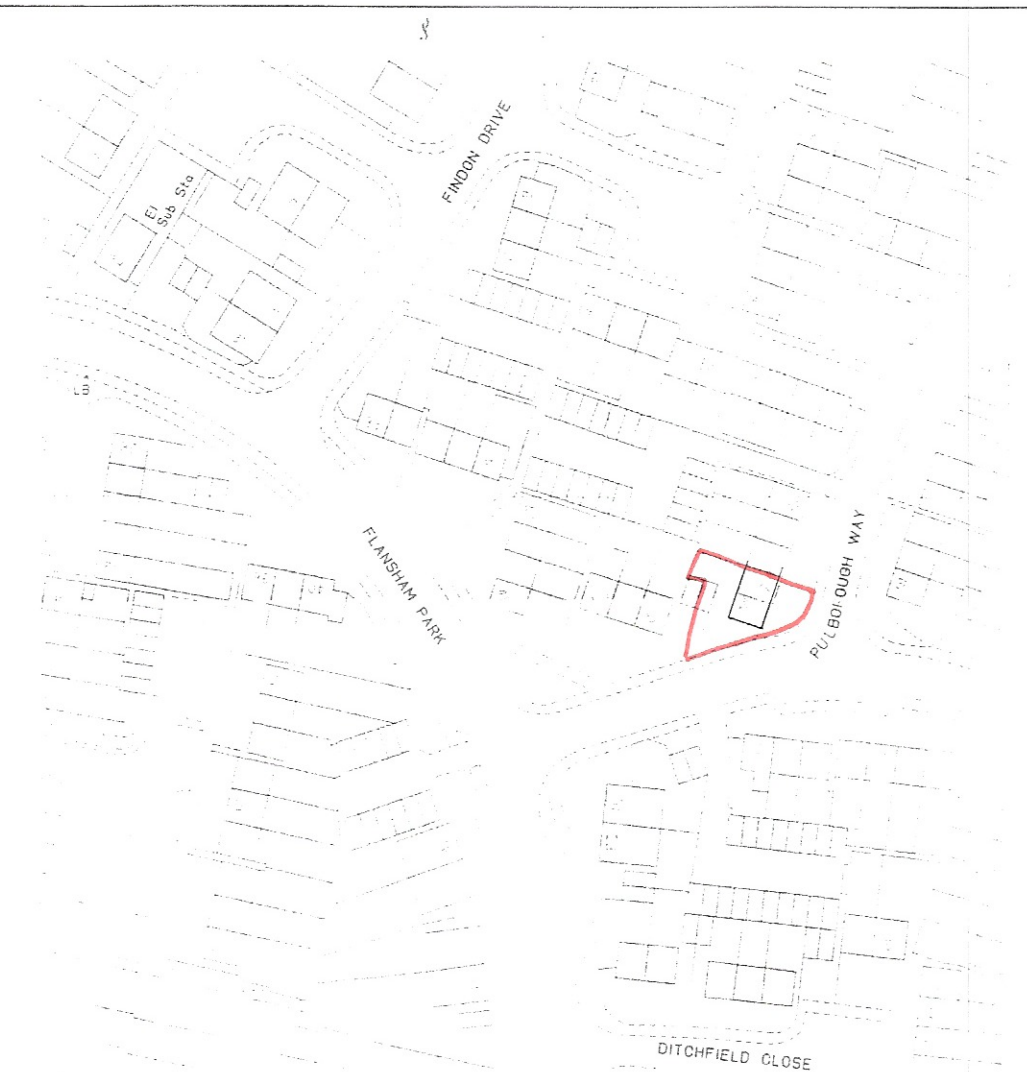
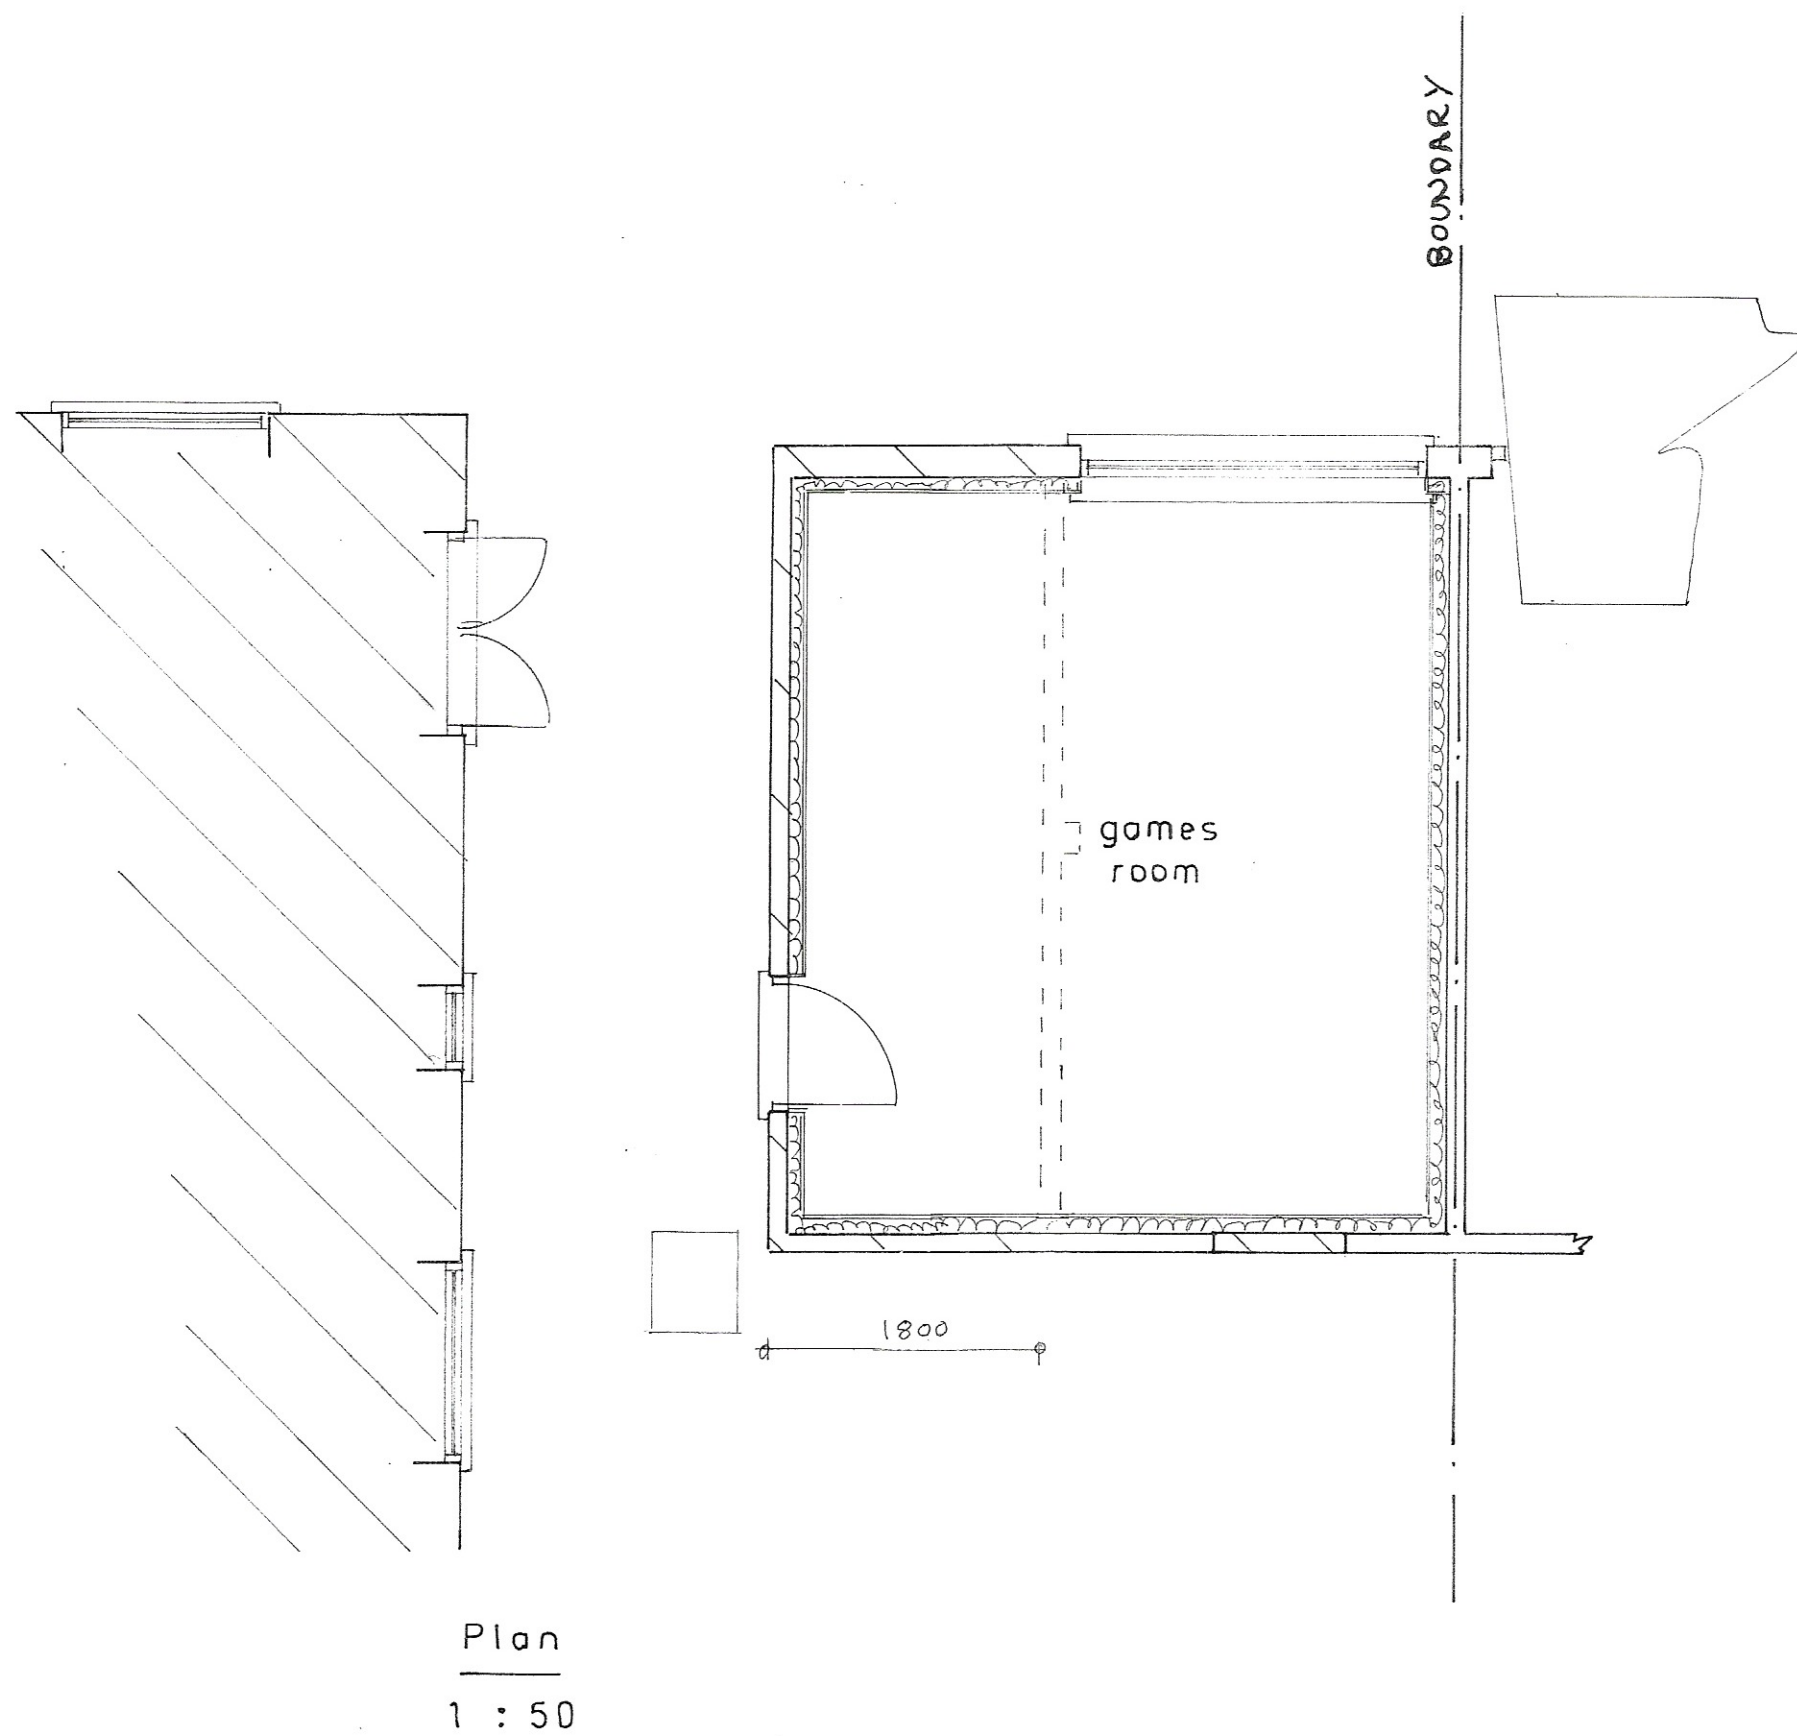


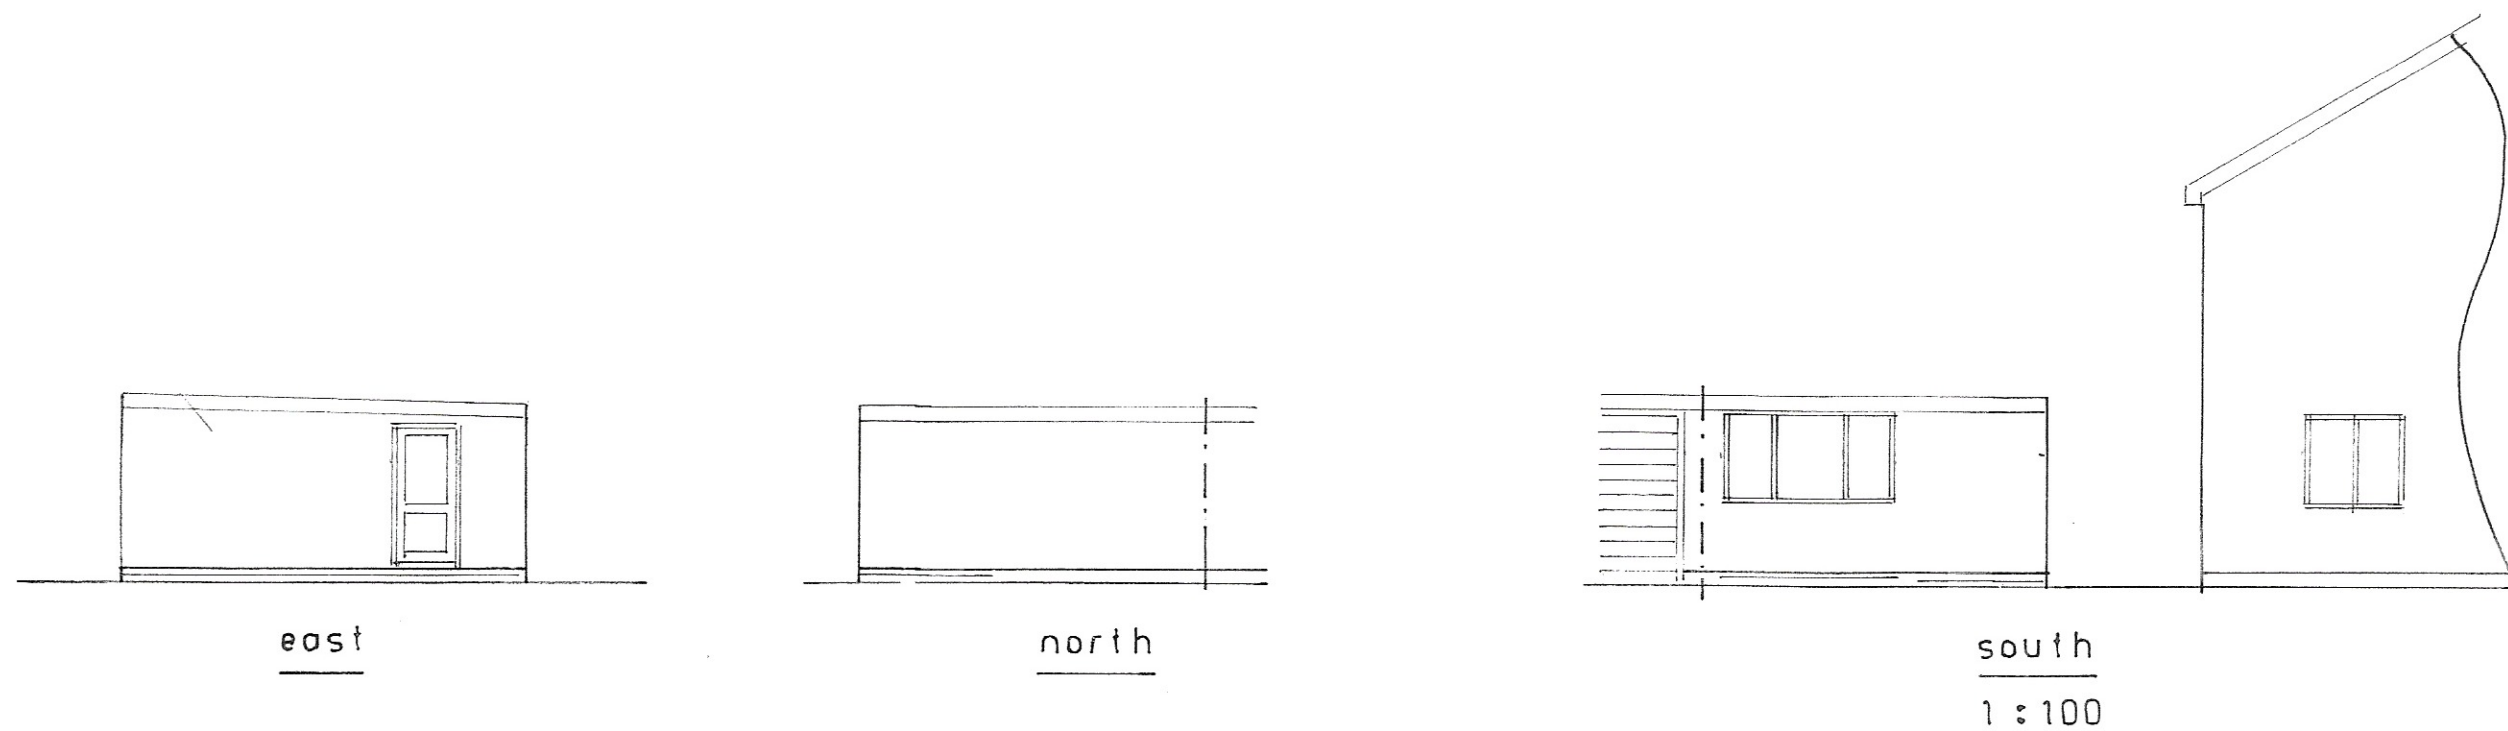

sheet 1 a of 2

Proposed

PROPOSED EXTENSION AND CONVERSION OF DETACHED GARAGE AT 7, PULBOROUGH WAY,
FELPHAM FOR MR. & MRS. BINGHAM.

Bryan Butcher
Rainbow Cottage
Nyetimber Lane PO21 3JX
Bognor Regis
01243 266871
07973 233442
bryan.butcher@btinternet.com
www.bryanbutcher.com