


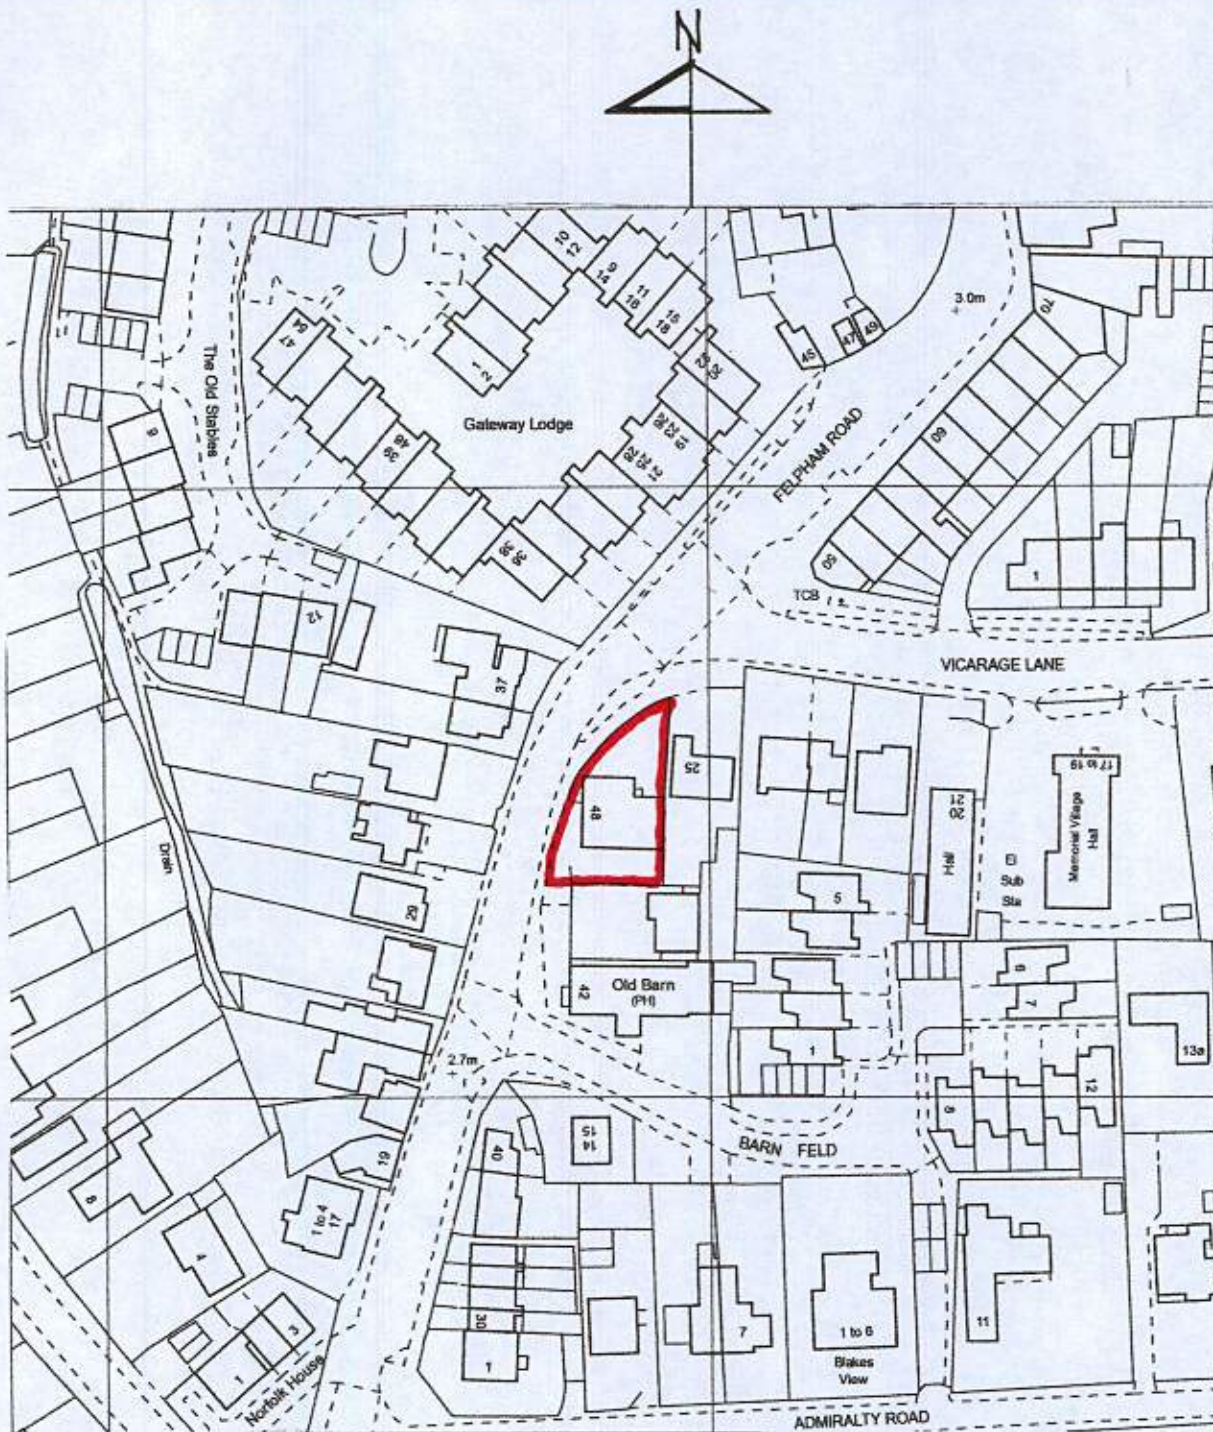

LOCATION PLAN 1:1250

O.S. LICENCE NO. 100029375

48 FELPHAM ROAD,
FELPHAM,
WEST SUSSEX.

Drg.no. 1603/04 Dec. 2017

O'NEILL ARCHITECTURAL SERVICES
TEL: (01243) 531333

