


NEW SECOND FLOOR
SLATE FINISH

NEW DORMER WINDOWS;
LEAD FINISH TO ROOF & CHIMNEYS

EXISTING
STRUCTURE

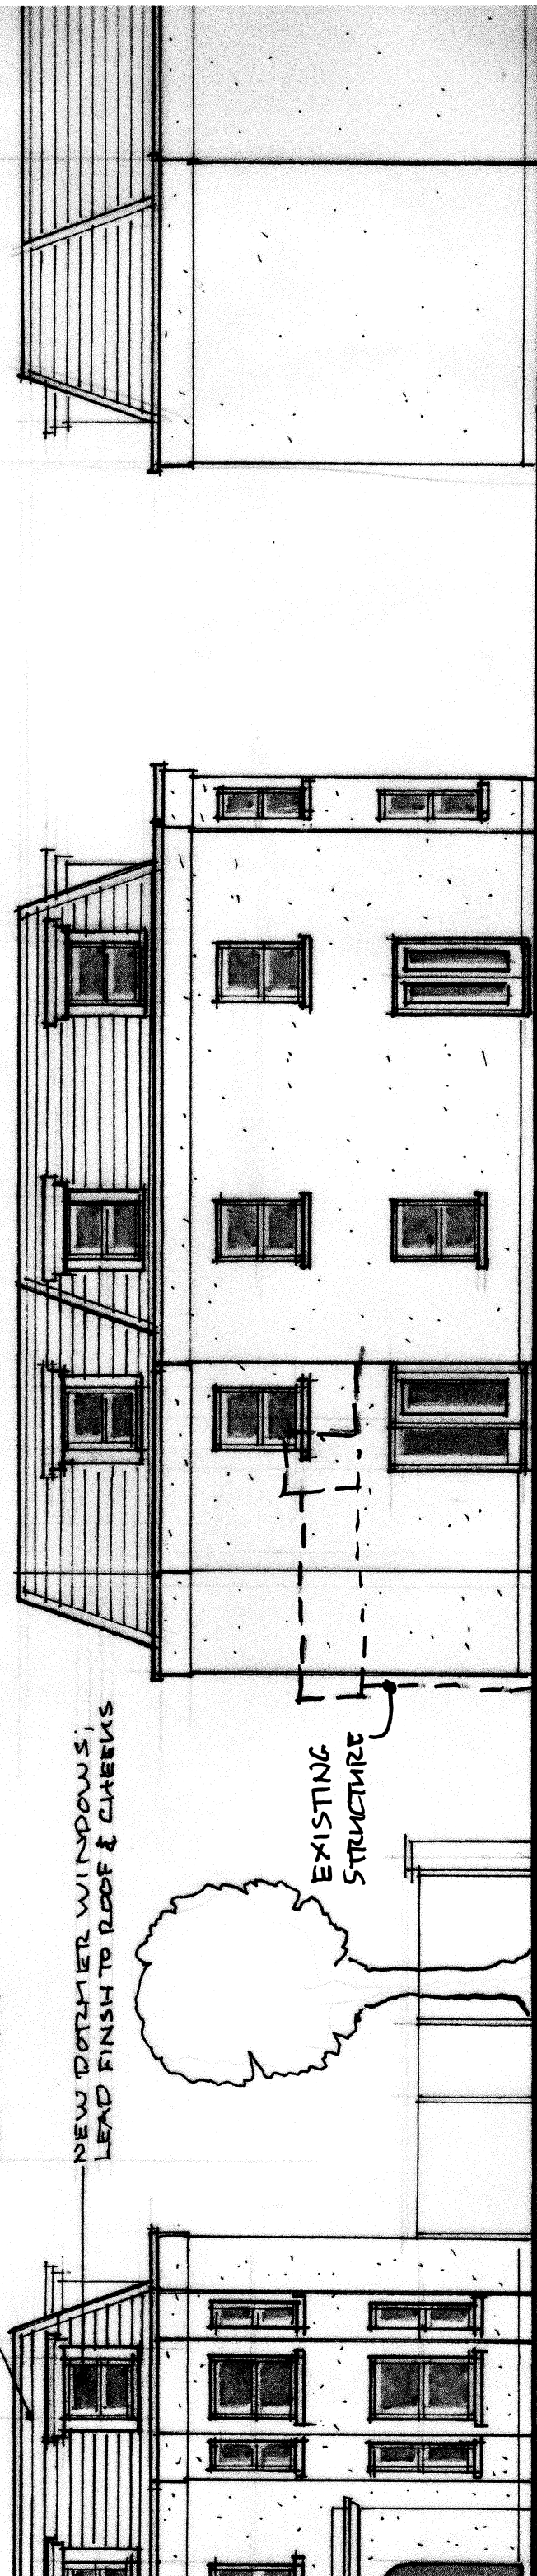

ON [WEST] 1:100

NORTH ELEVATION

EAST ELEVATION