




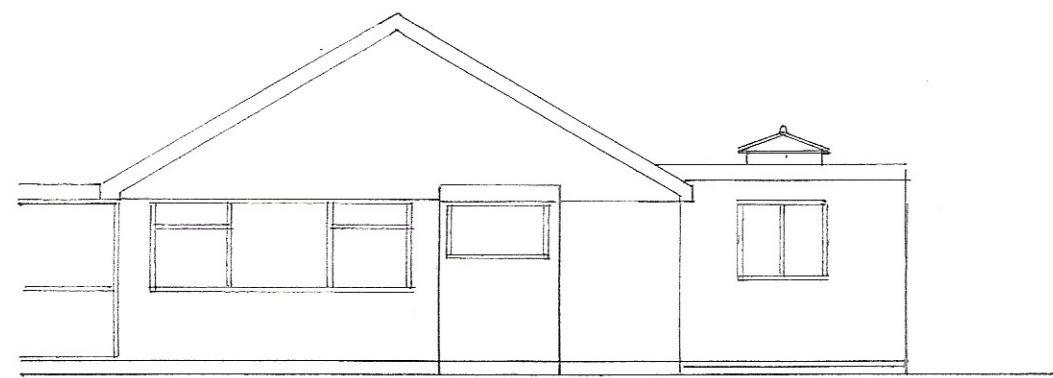

south

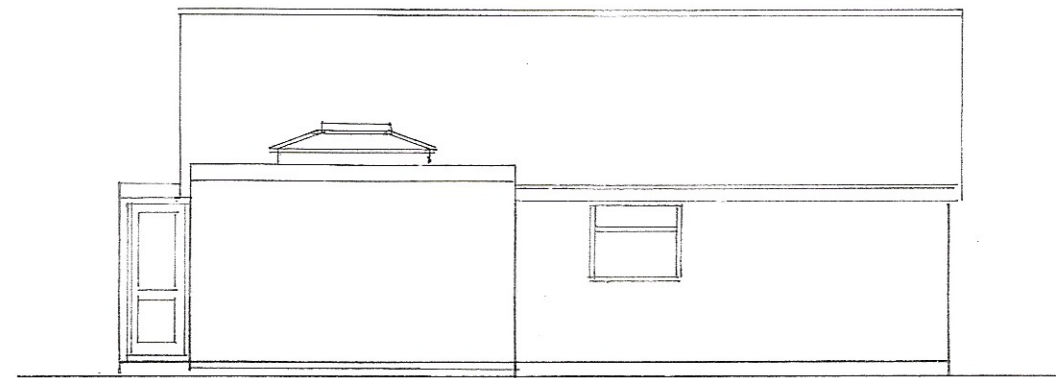

east
1 : 100

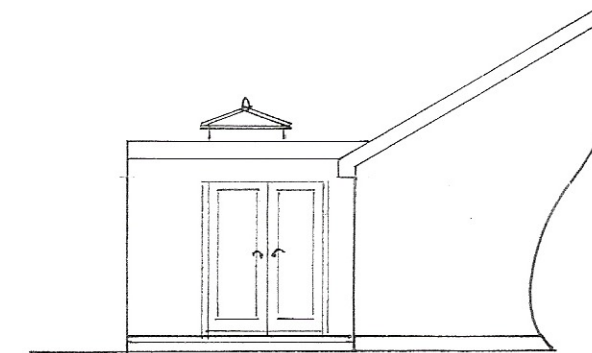

north

Existing:- Kitchen window frame 1800 x 1050mm = 1.89
Kitchen door 860 x 2100mm = 1.81


Floor area:- 3.70 x 3.00m = 11.10 x .25% = 2.78

Therefore total allowable glazing = 6.48 sq. metres.

Proposed:- Kitchen window frame. 1200 x 1050mm = 1.26
French doors 1700 x 2100mm = 3.57
Roof Lantern 2000 x 1000mm = 2.00

Therefore proposed glazing = 6.83 sq. metres.

There glazing excess = 0.35 sq. metres.

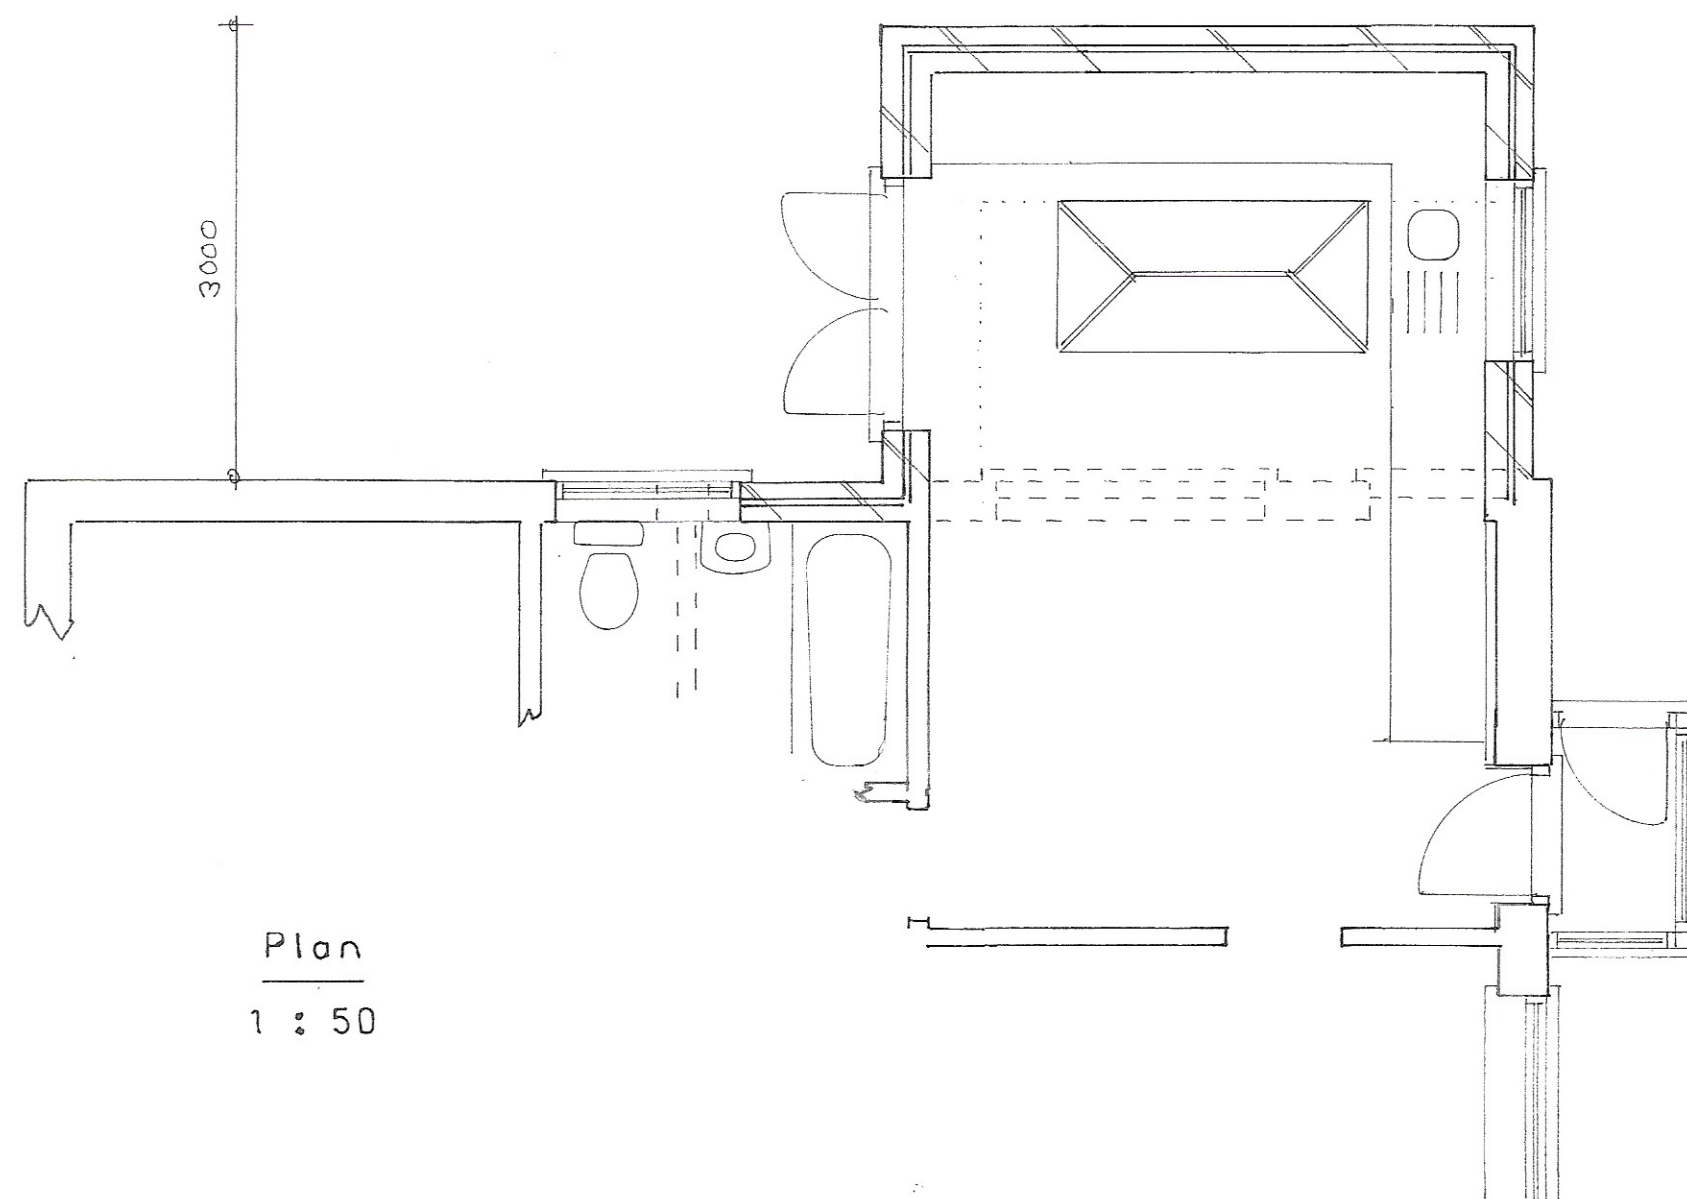

Plan
1 : 50



block plan
1 : 500

location plan
1 : 1250

Proposed

PROPOSED SINGLE STOREY EXTENSION AT 1,ORMESBY CRESCENT,FELPHAM
FOR MR.& MRS.S.CLARKE.

sheet 1 of 3

Bryan Butcher
Rainbow Cottage
Nyetimber Lane
Bognor Regis PO21 3JX
01243 266871
07973 233442
bryan.butcher@btinternet.com
www.bryanbutcher.com