


DO NOT SCALE FROM THIS DRAWING EXCEPT FOR PLANNING PURPOSES ONLY.

ALL DIMENSIONS RELATING TO SUB-CONTRACTOR OR SUPPLIERS WORK MUST BE CHECKED ON SITE AND AGREED BETWEEN THE GENERAL CONTRACTOR & THE SUB-CONTRACTORS \ SUPPLIERS. ALL DIMENSIONS ARE IN MILLIMETERS. IF IN DOUBT ASK.


ALL WORKS OR MATERIALS INDICATED ON THE DRAWING ARE TO BE TO THE LATEST BRITISH STANDARDS AND ARE TO BE CARRIED OUT IN ACCORDANCE WITH THE RELEVANT CODES OF PRACTICE OR RECOGNISED TRADE ASSOCIATIONS RECOMMENDATIONS & PUBLICATIONS

REV.	AMENDMENT	BY	DATE
A	Planning application Boundaries revised to incorporate access route adjacent to 107 Felpham Way	kc	22.02.22

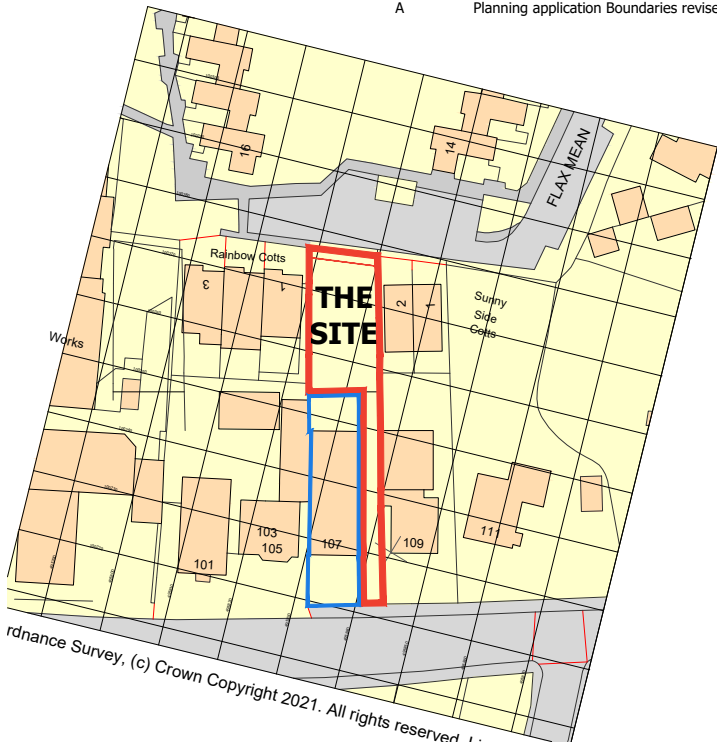

location plan

1:1250

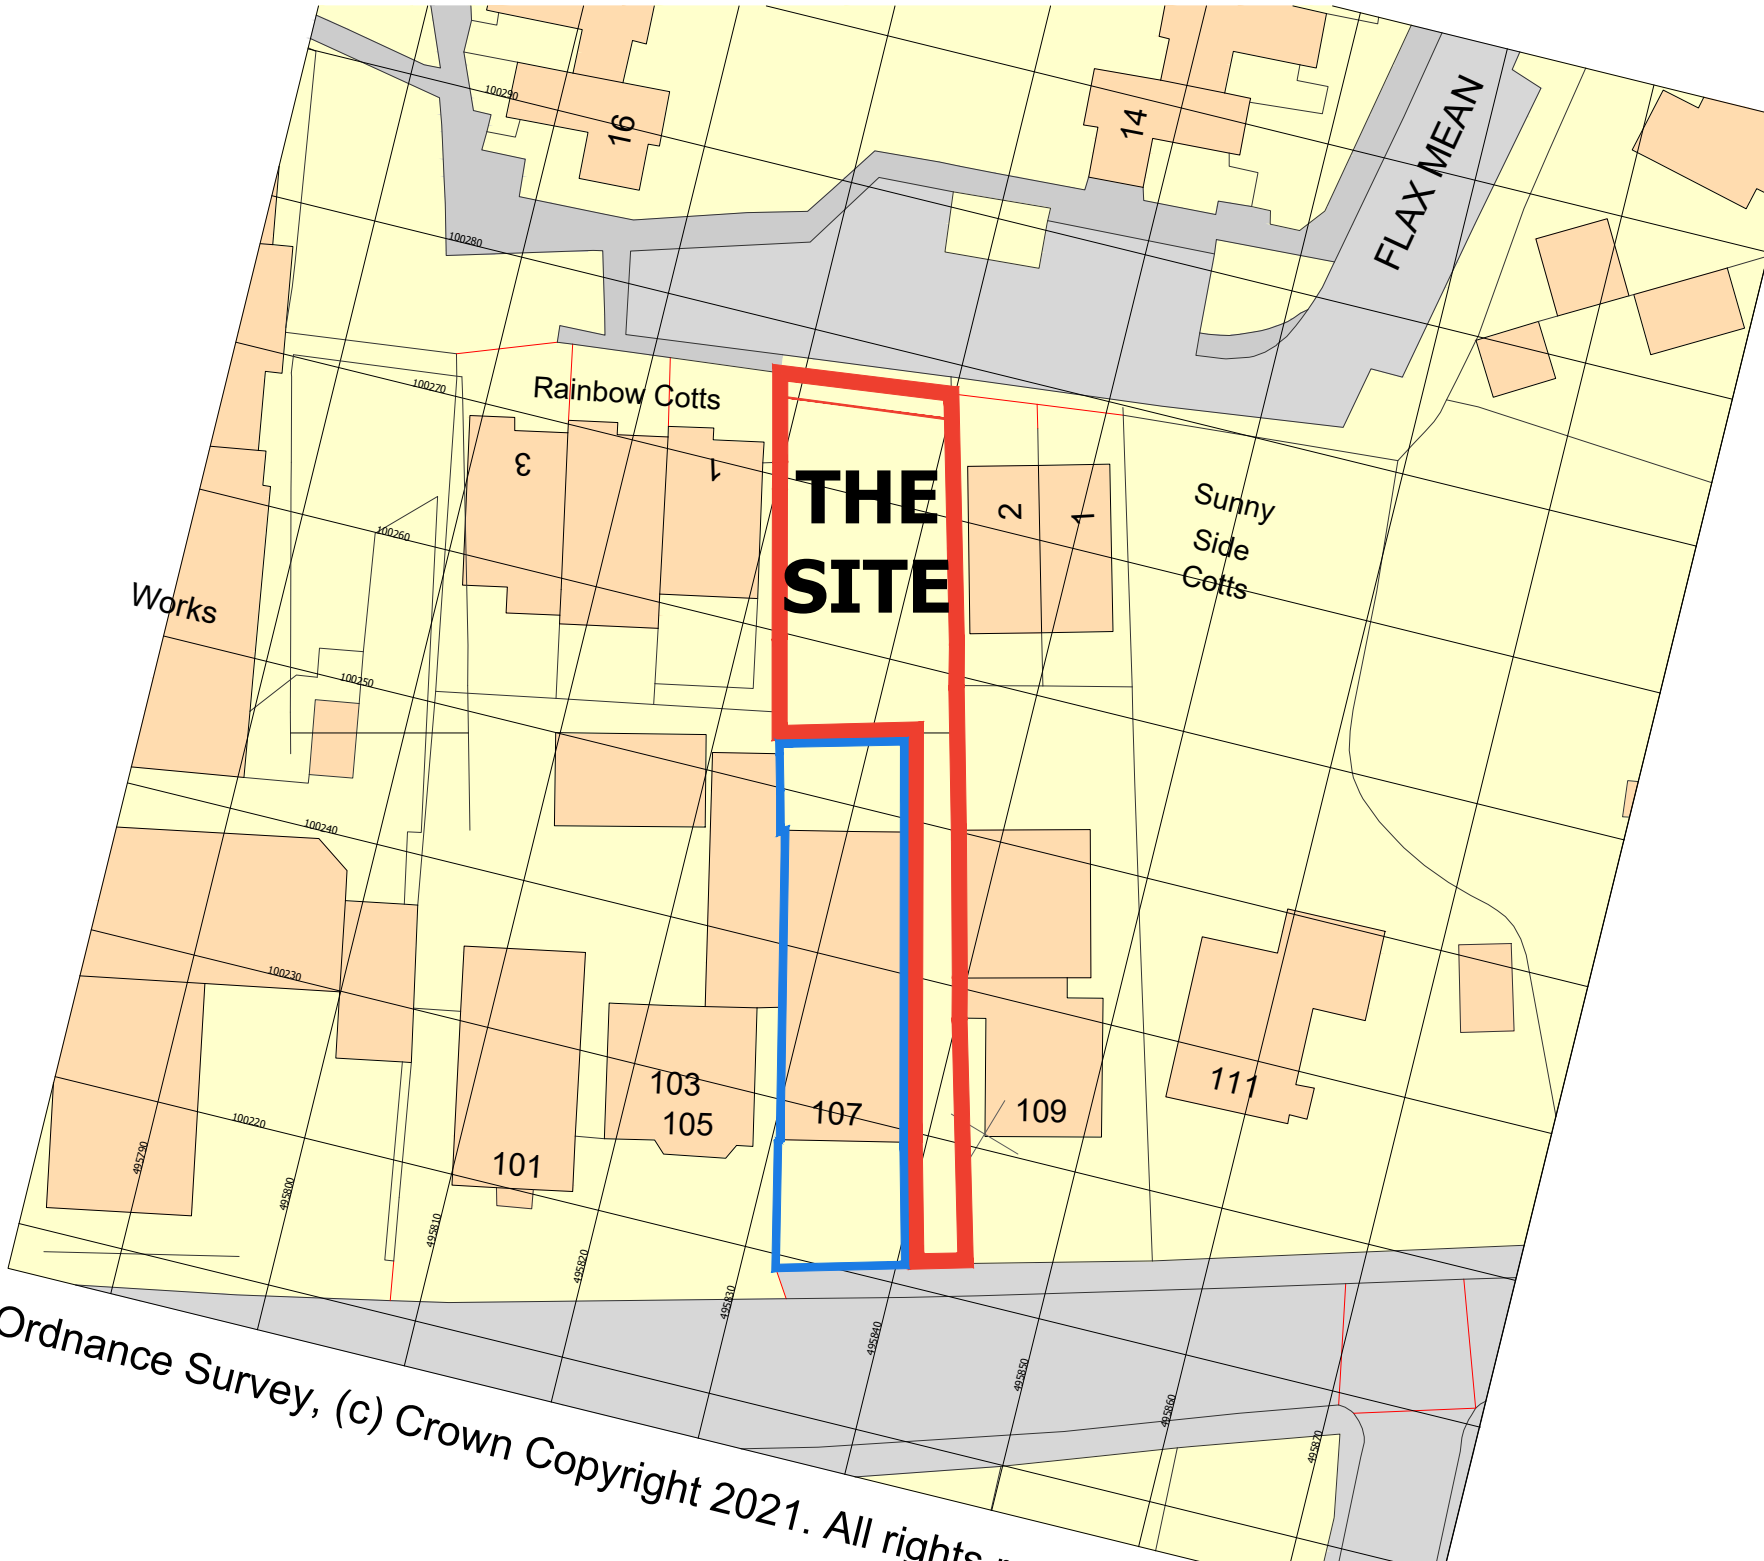

block plan

1:500

David Seaman - DLS: ARCH Mobile: 07776 304714 Email: david.seaman@dlsarch.co.uk	Project	Land to rear 107 Felpham Way, Bognor Regis.	Date	august 2021	Drawn by	
	Drawing	Location + Block Plan	Scales	1:500/1250 @ A3	Suitability	sketch
			Doc No	DLS-031-SK-10-A	Revision	A

