



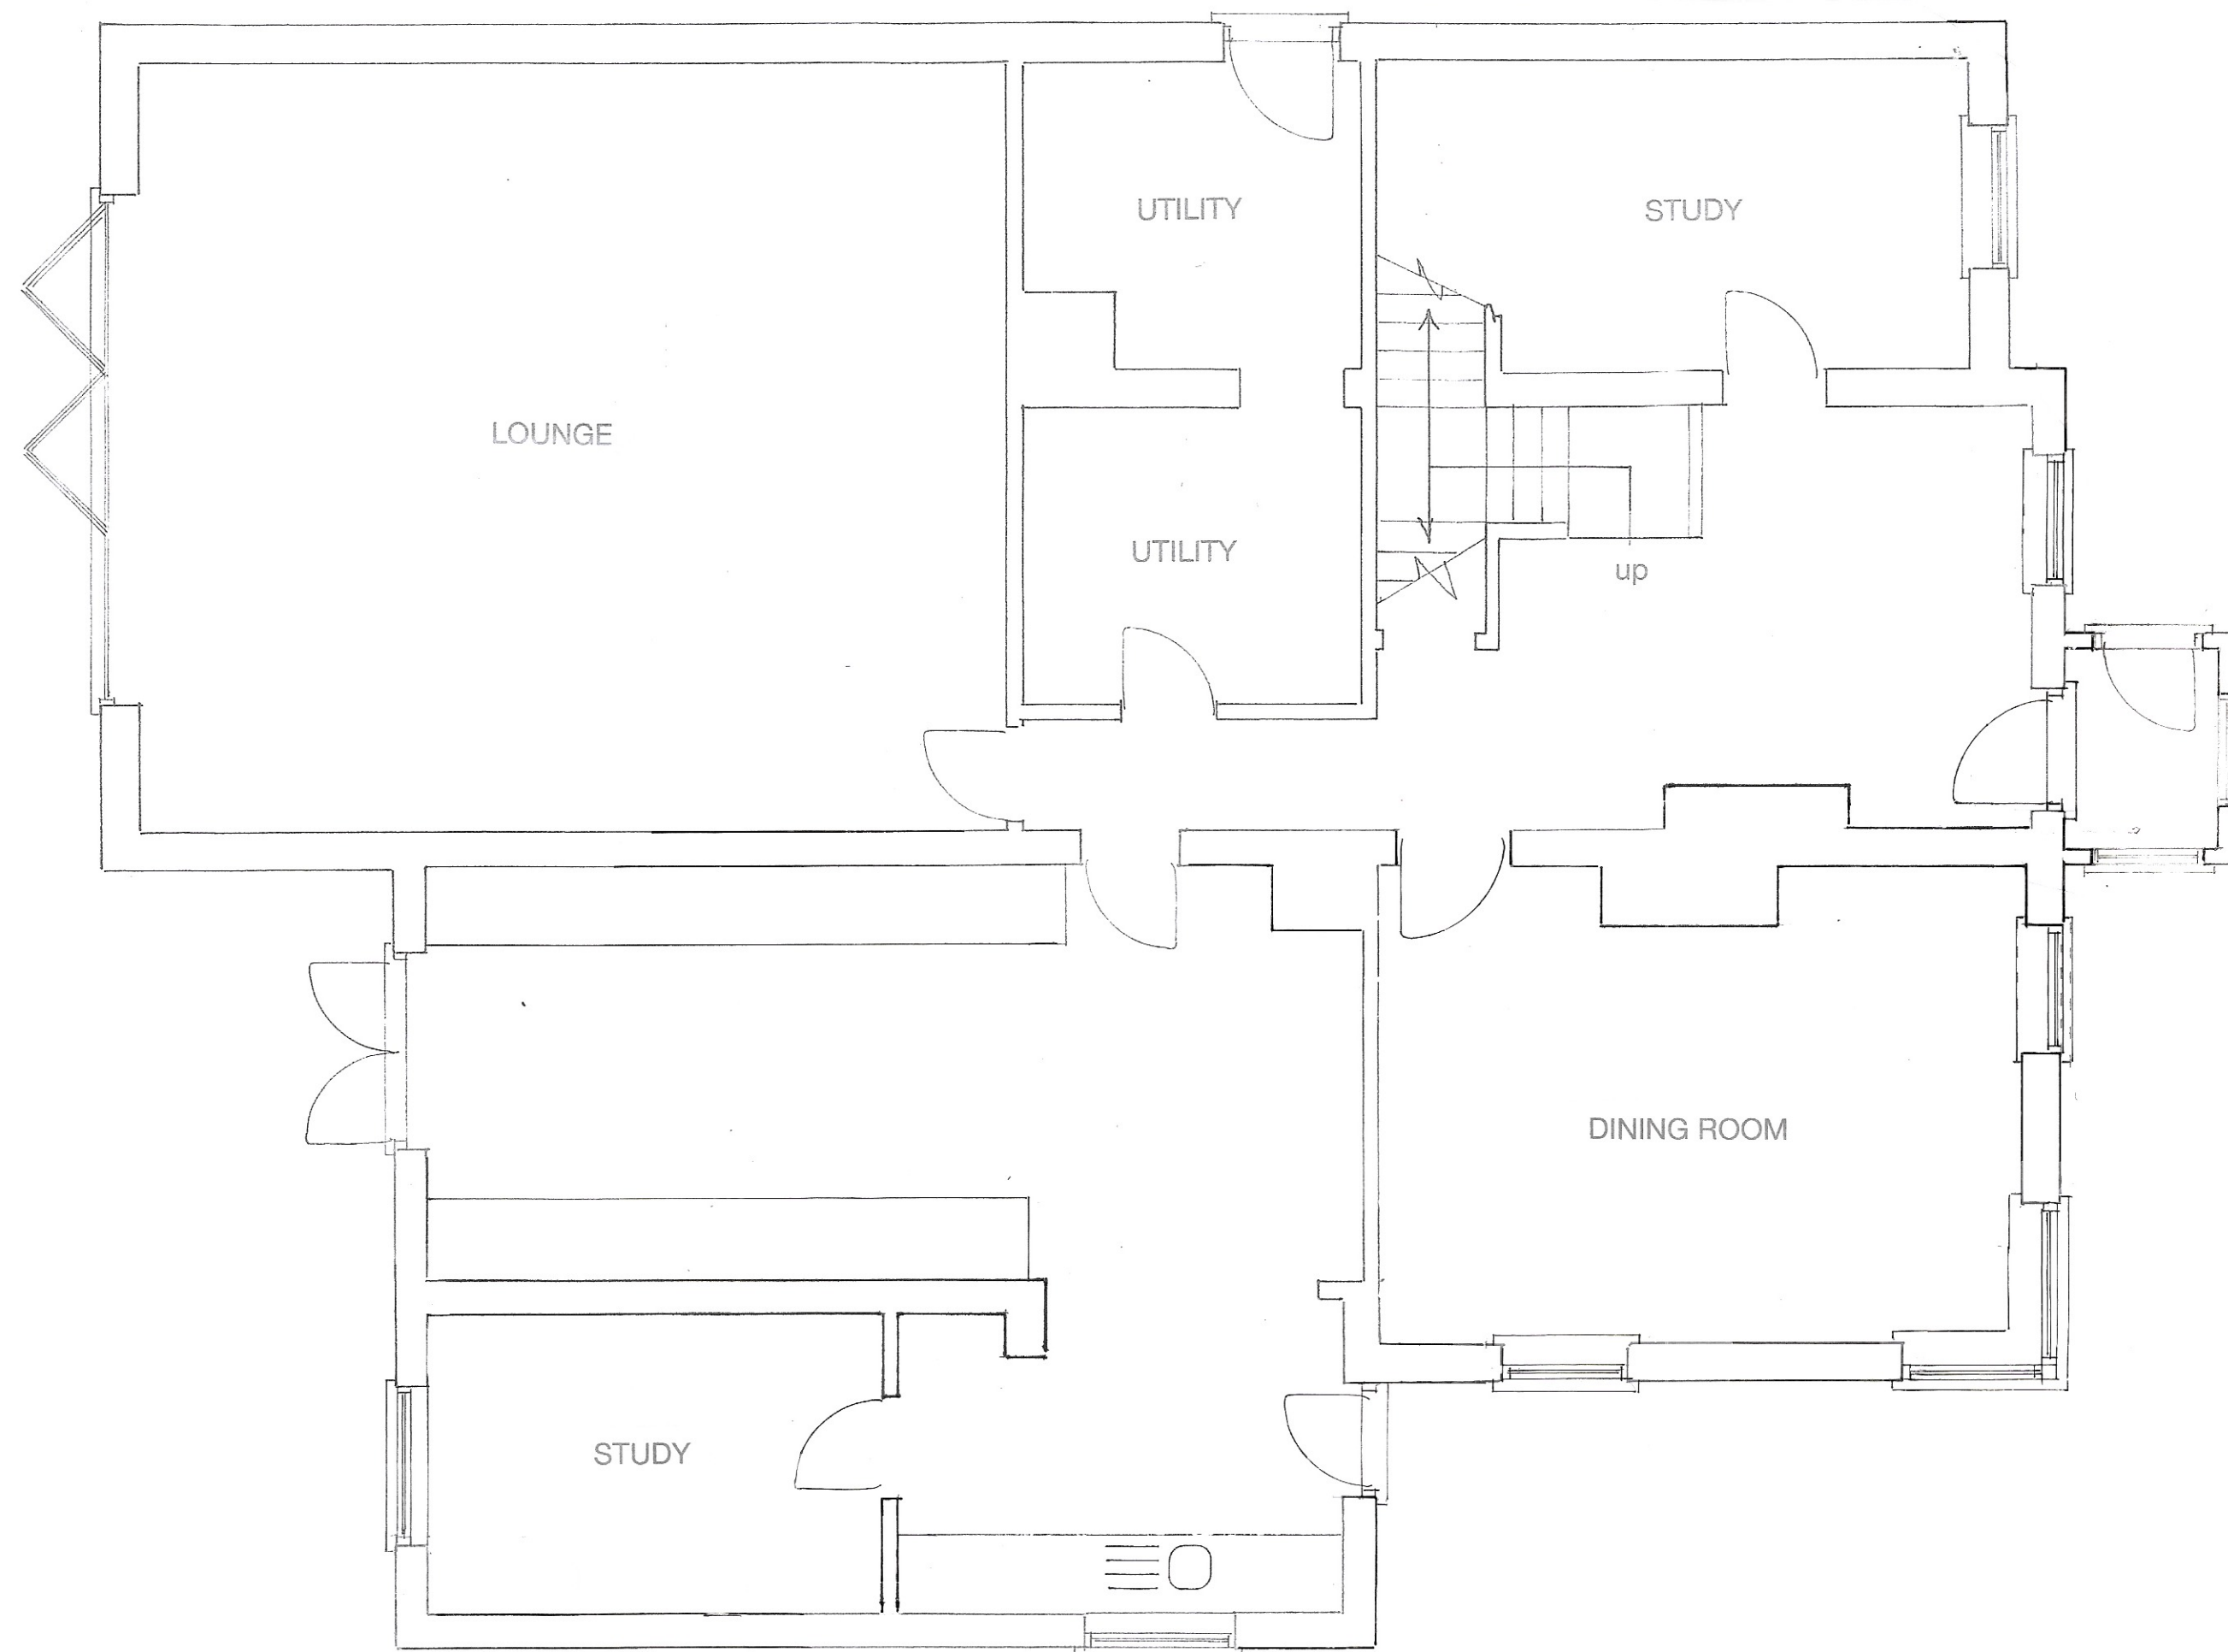

GROUND FLOOR PLAN

1:50

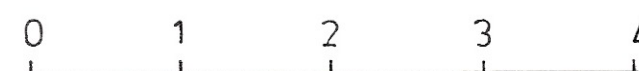

Existing

PROPOSED GROUND FLOOR AND 1ST FLOOR EXTENSIONS AT 9, ROUNDL E. SQUARE,
FELPHAM FOR MR. & MRS. S. WATTS.

Sheet 5 a of 6

Bryan Butcher
Rainbow Cottage
Nyetimber Lane
Bognor Regis PO21 3JX
01243 266871
07973 233442
bryan.butcher@btinternet.com
www.bryanbutcher.com