



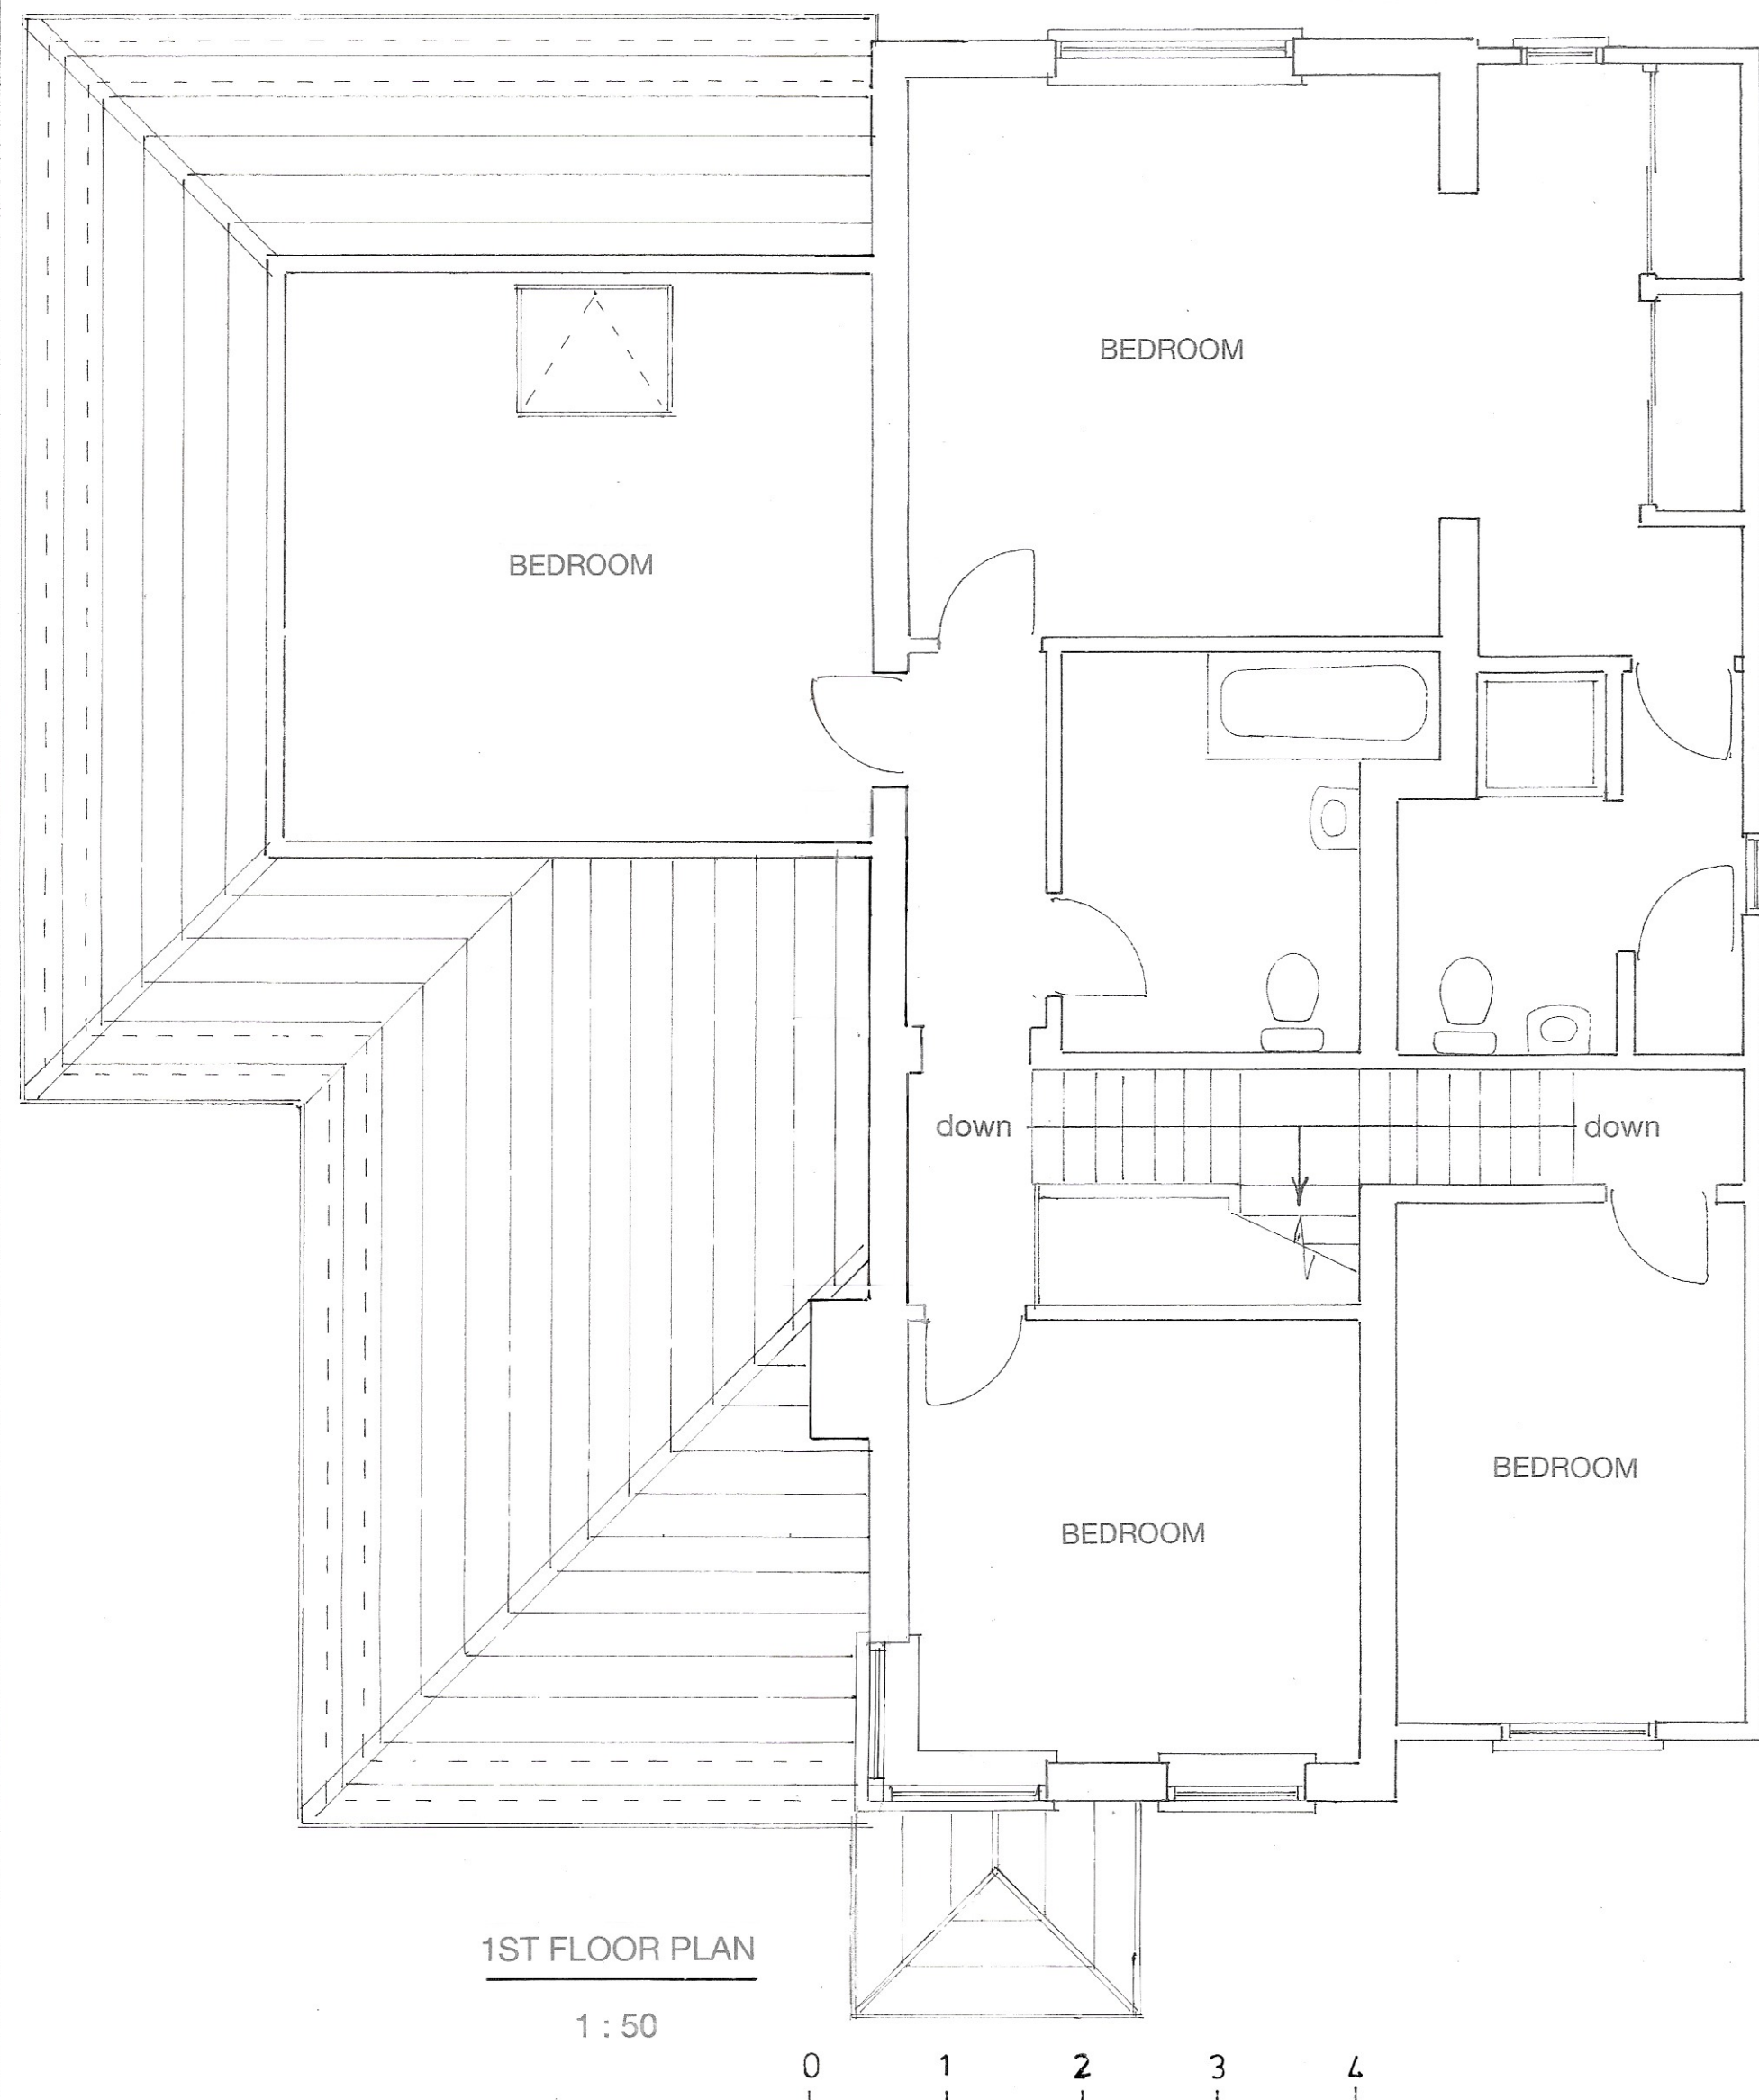

Existing

PROPOSED GROUND FLOOR AND 1ST FLOOR EXTENSIONS AT 9, ROUNDE. SQUARE,
FELPHAM FOR MR. & MRS. S. WATTS

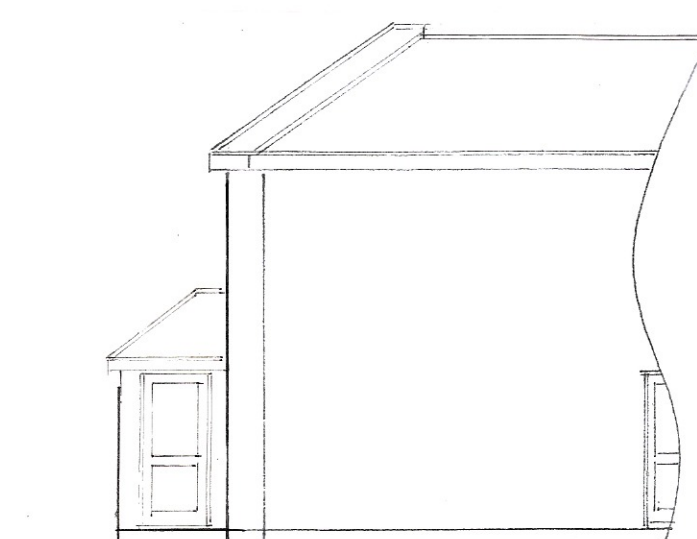


NORTH




EAST

0 1 2 3 4

1:100

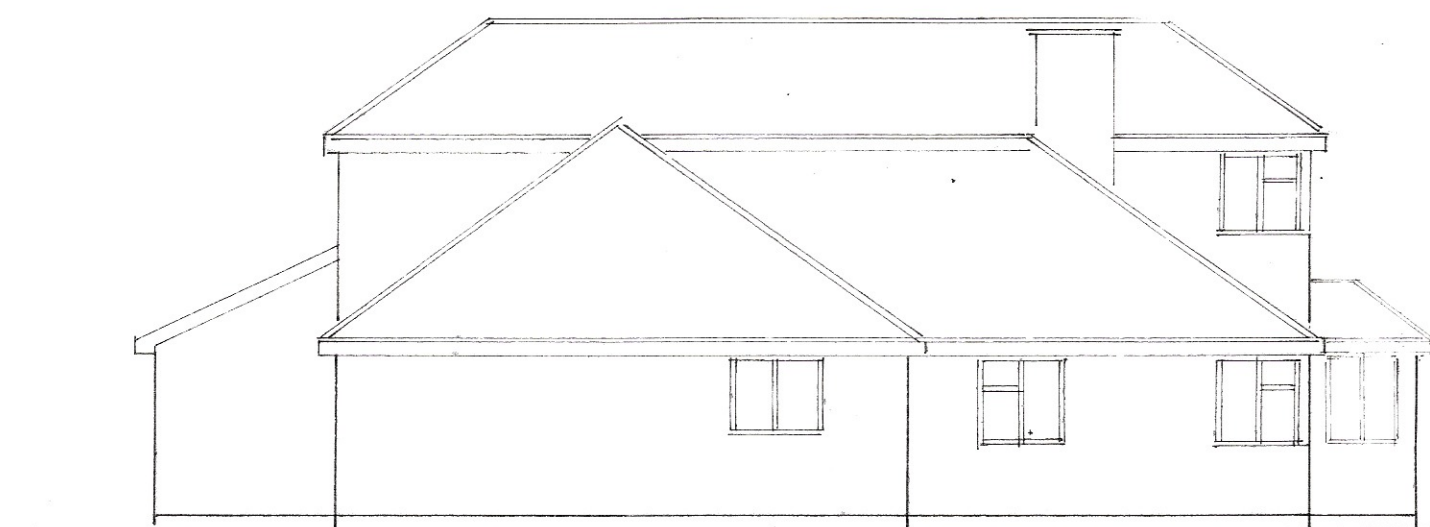


SOUTH

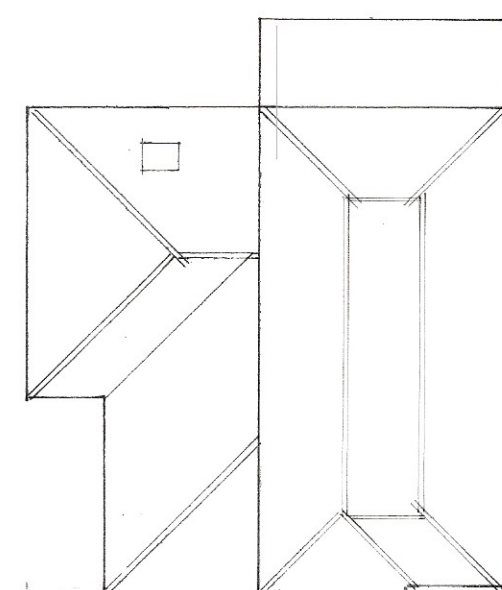

ROOF PLAN

1:200

0 2 4 6 8

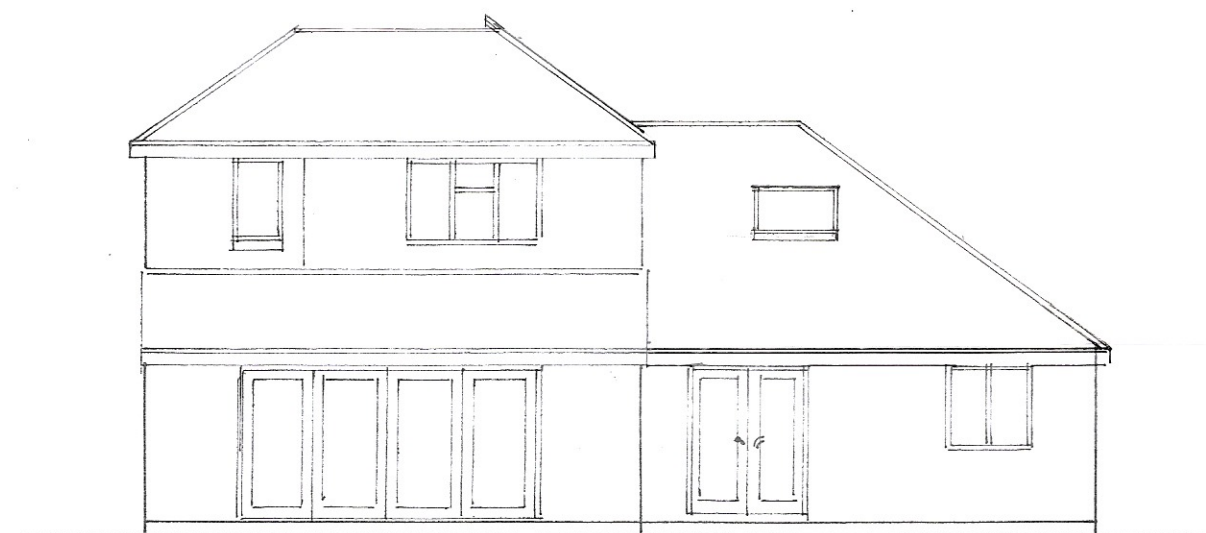

WEST

Sheet 6 a of 6

Bryan Butcher
 Rainbow Cottage
 Nyetimber Lane
 Bognor Regis PO21 3JX
 01243 266871
 07973 233442
 bryan.butcher@btinternet.com
 www.bryanbutcher.com