

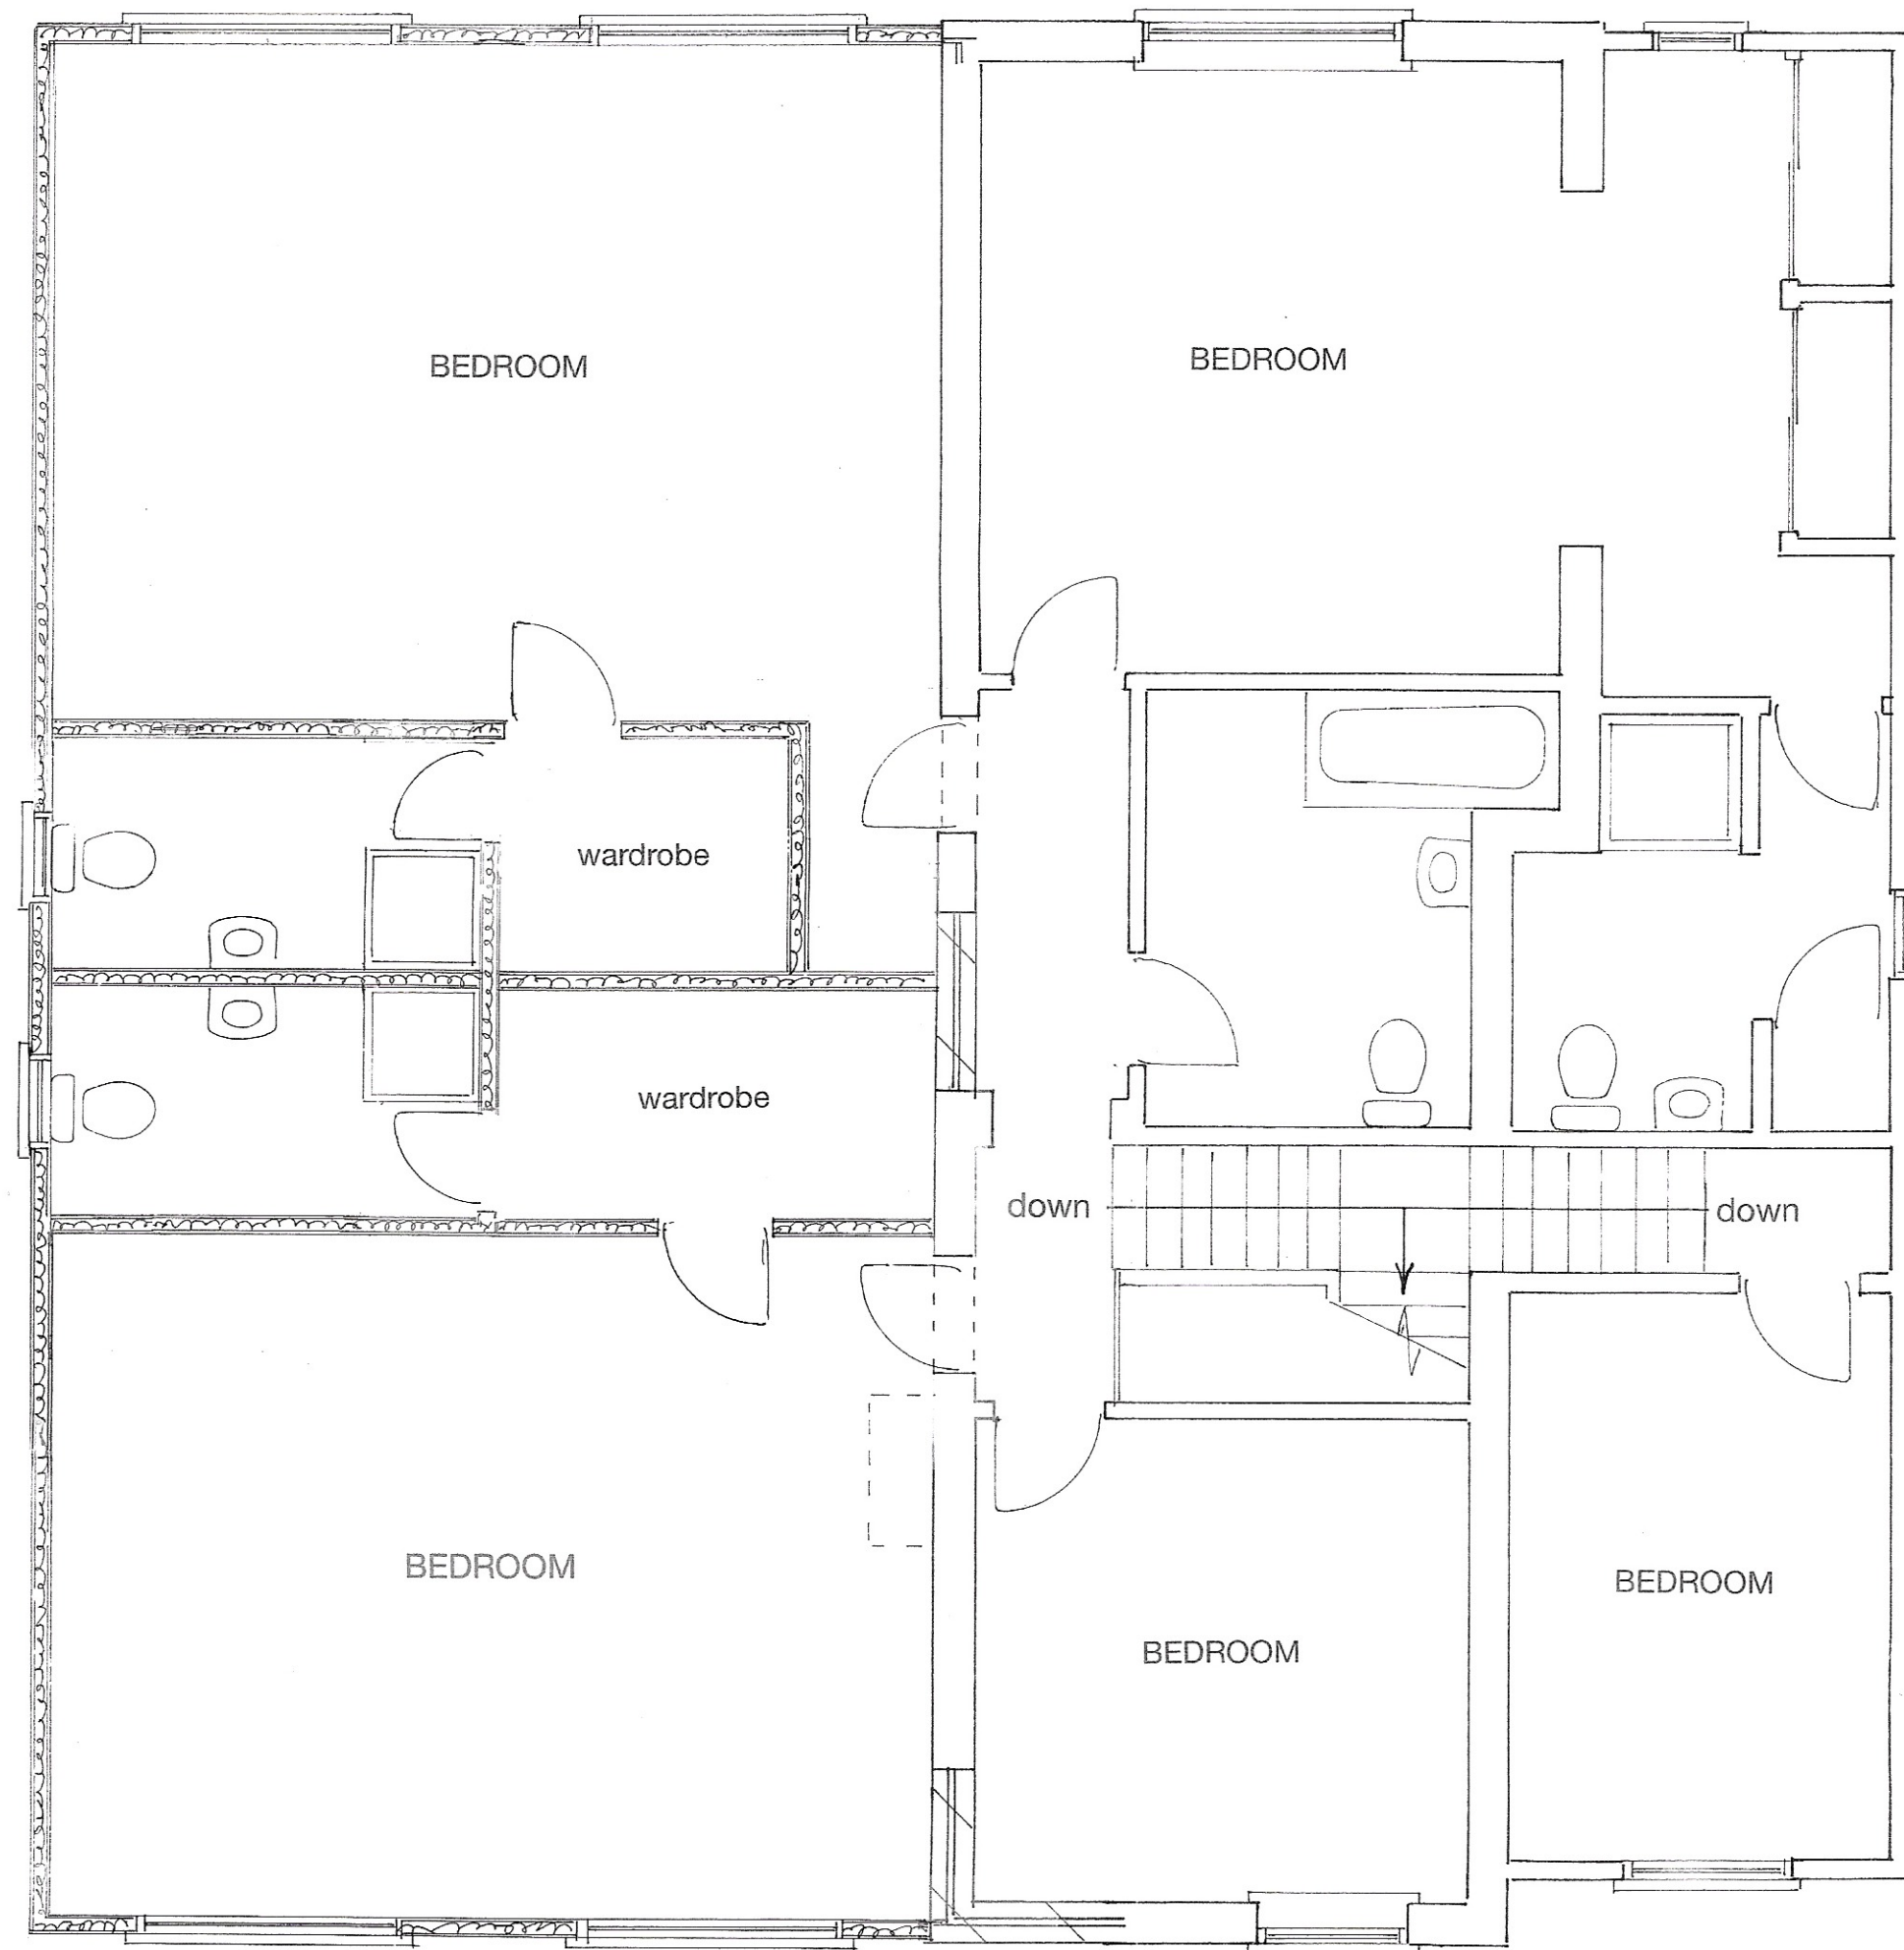


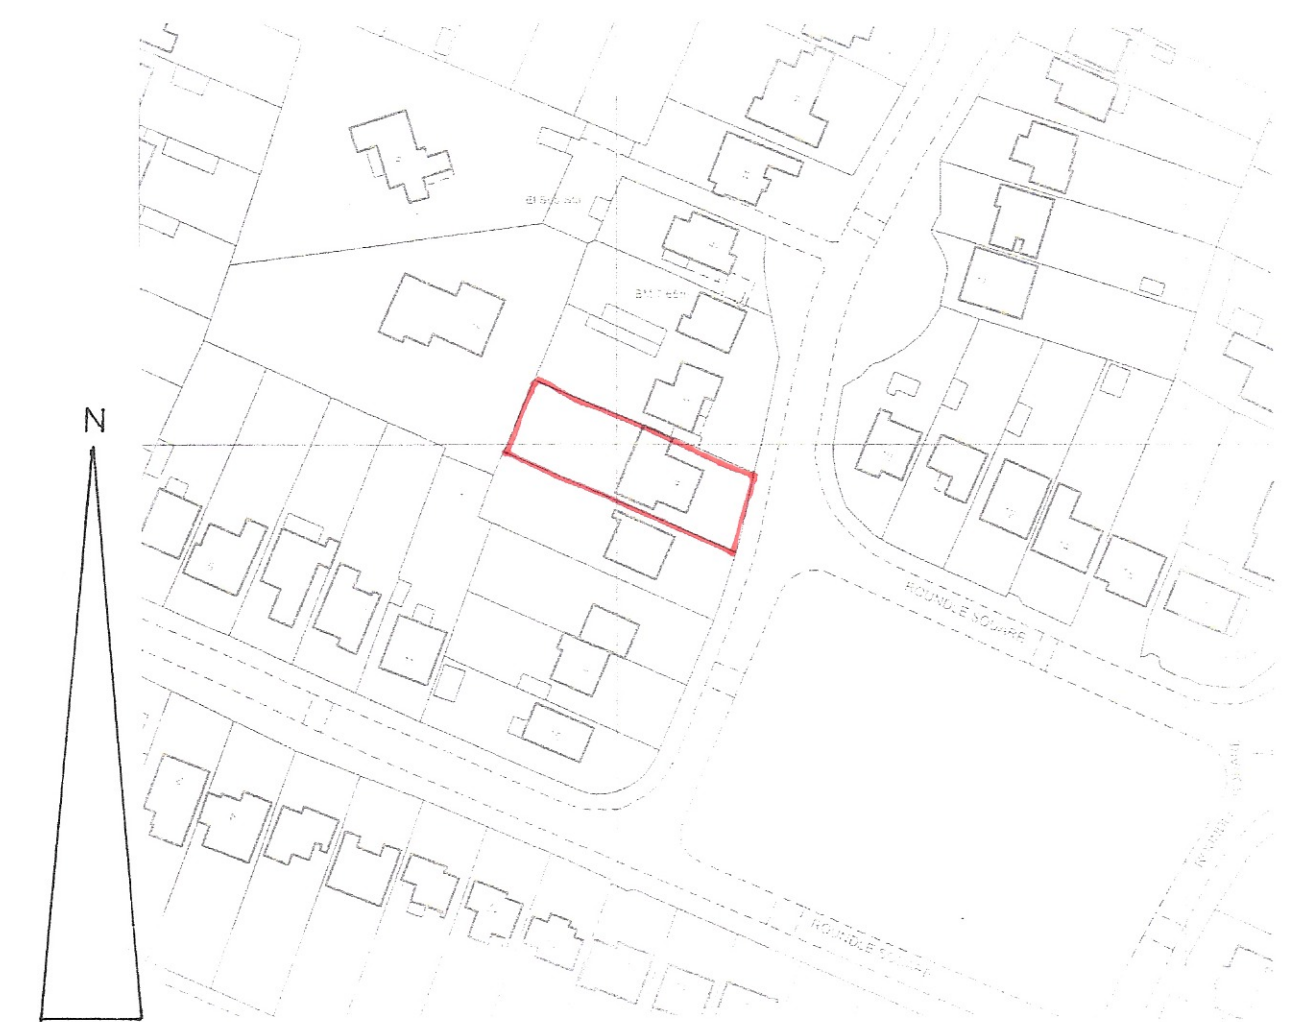

1ST FLOOR PLAN

1 : 50

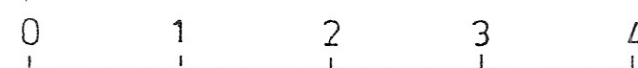


LOCATION PLAN



SITE PLAN

1 : 500

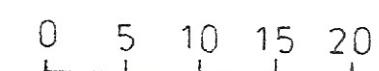

Sheet 2 of 5

Proposed

PROPOSED GROUND FLOOR AND 1ST FLOOR EXTENSIONS AT 9, ROUNLE. SQUARE,
FELPHAM FOR MR. & MRS. S. WATTS

Bryan Butcher
Rainbow Cottage
Nyetimber Lane
Bognor Regis PO21 3JX
01243 266871
07973 233442
bryan.butcher@btinternet.com
www.bryanbutcher.com