



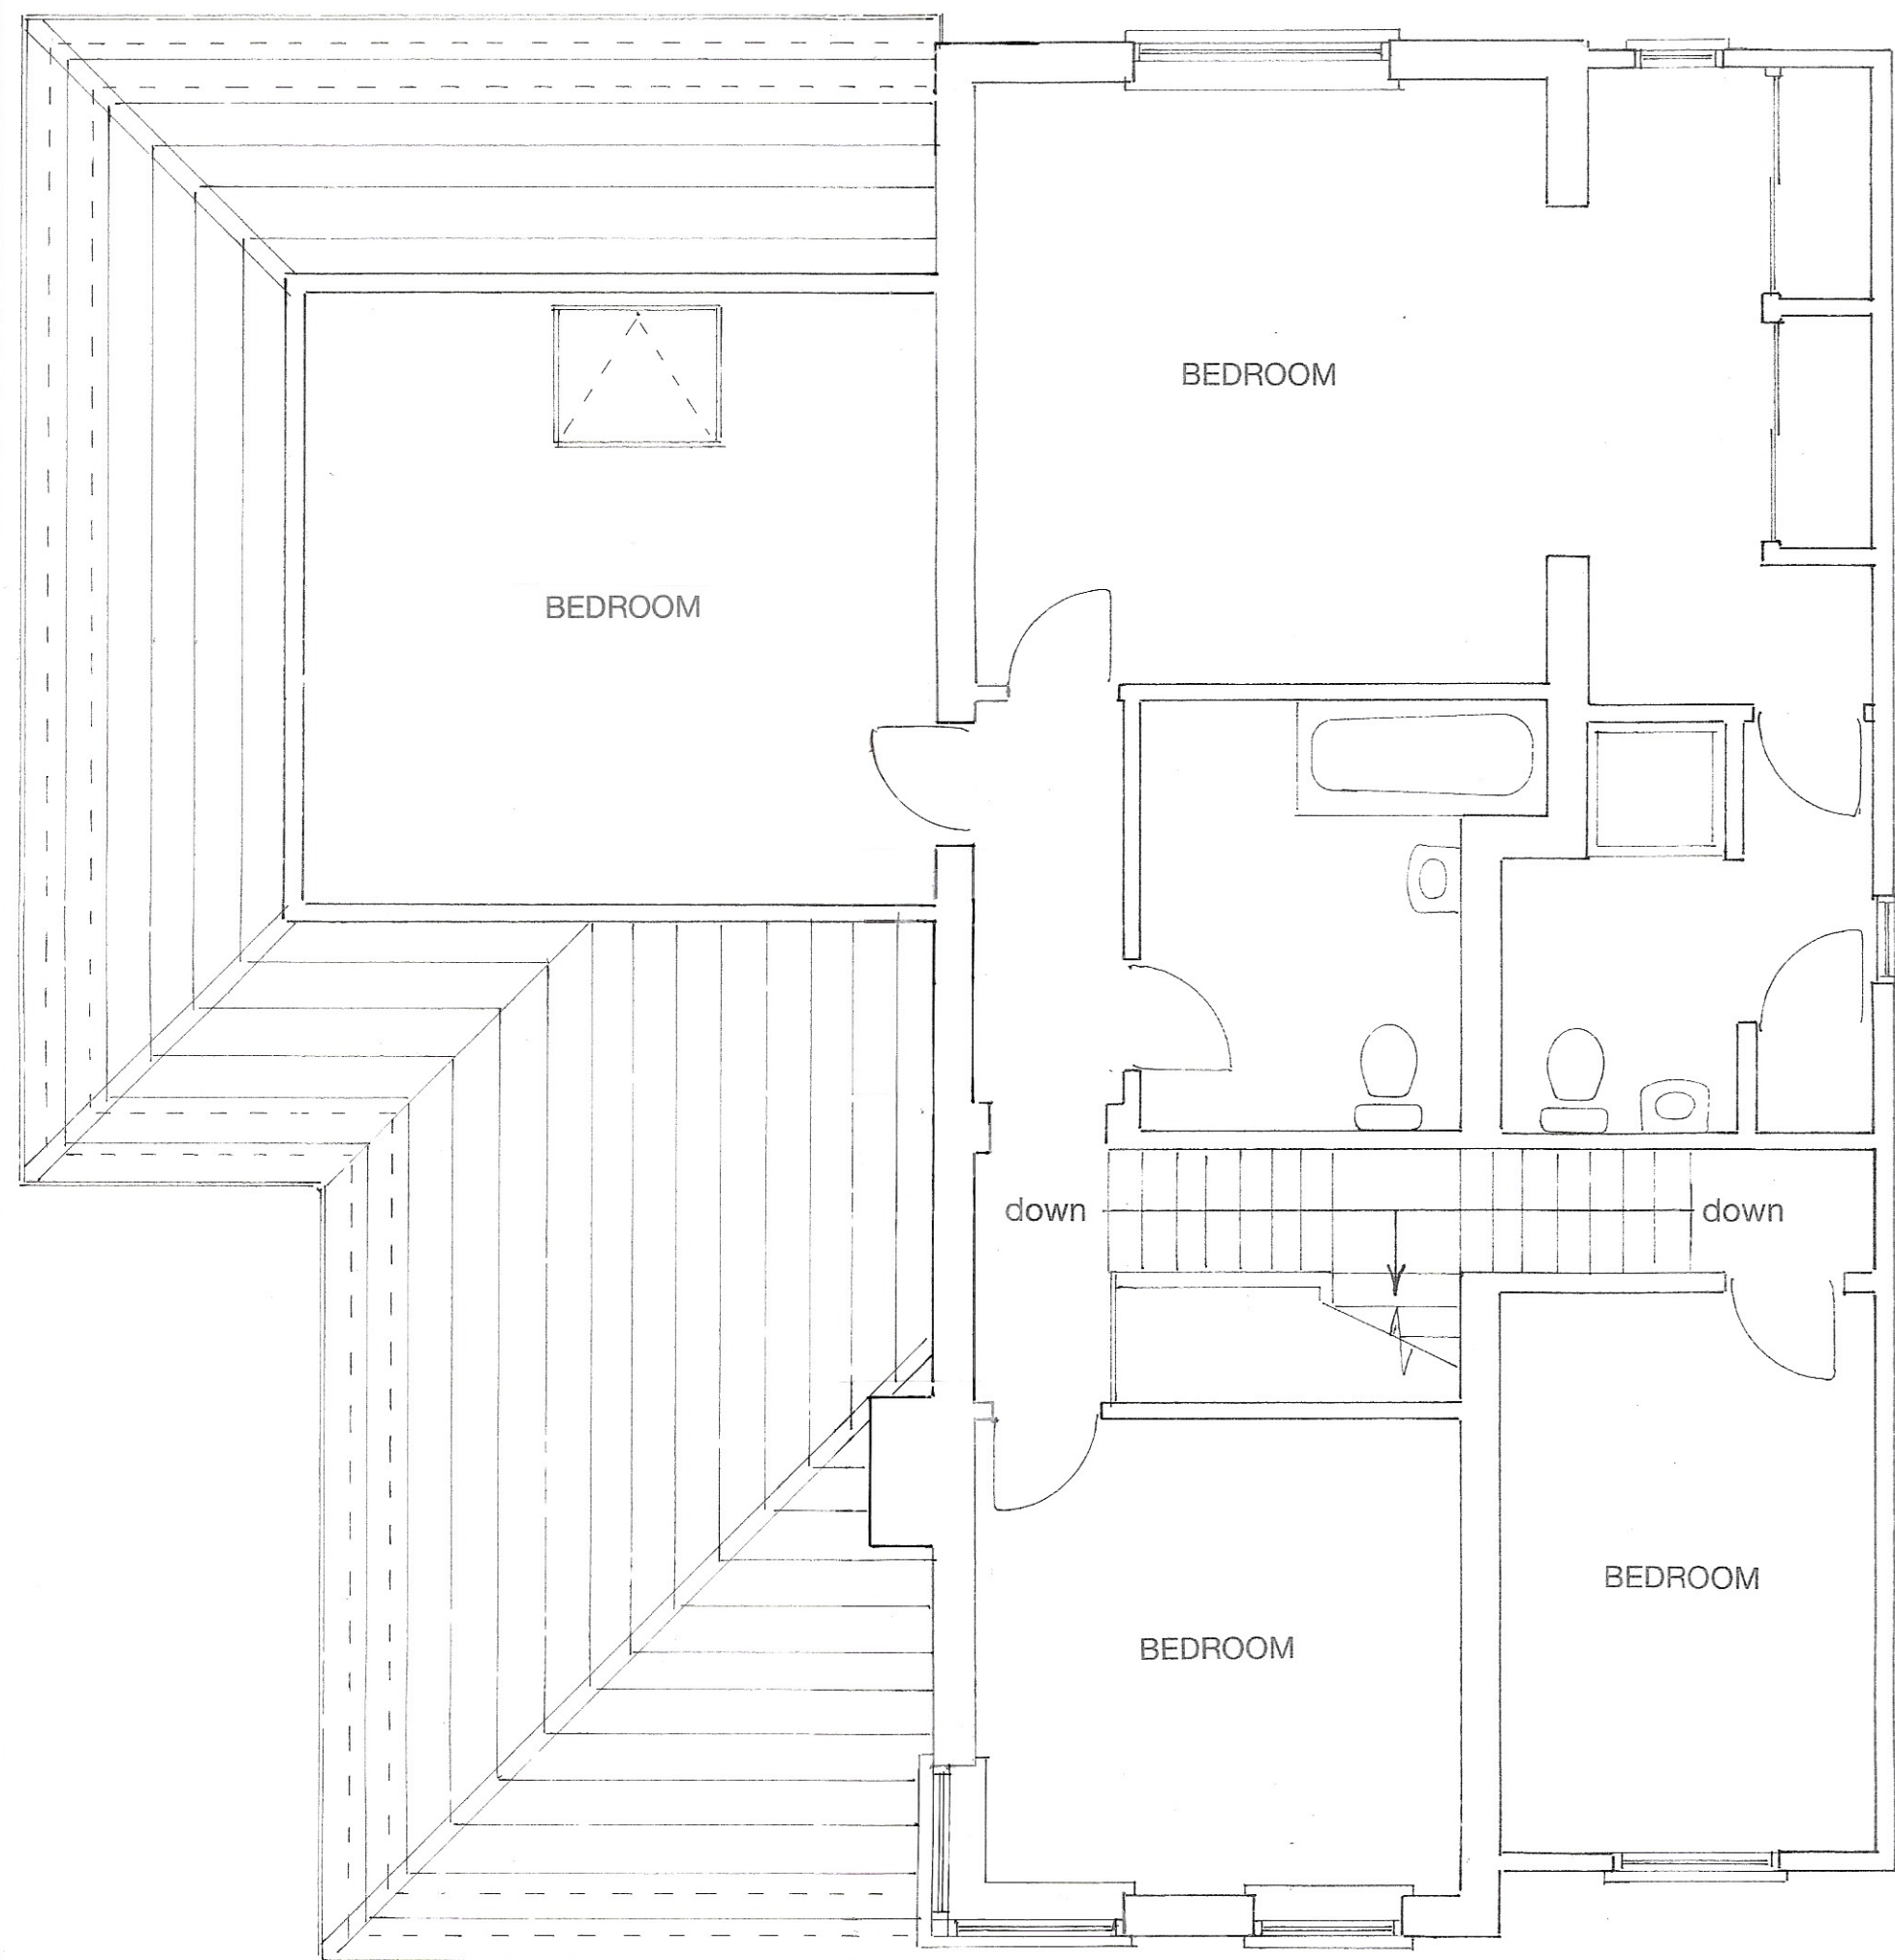

1ST FLOOR PLAN  
1 : 50




NORTH

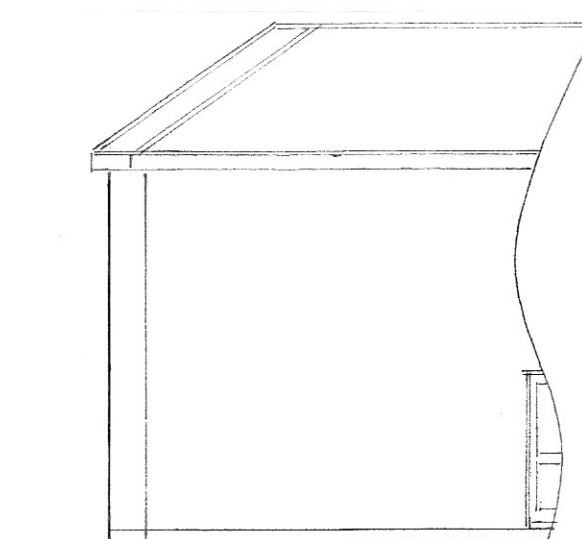


EAST  
1 : 100

0 1 2 3 4

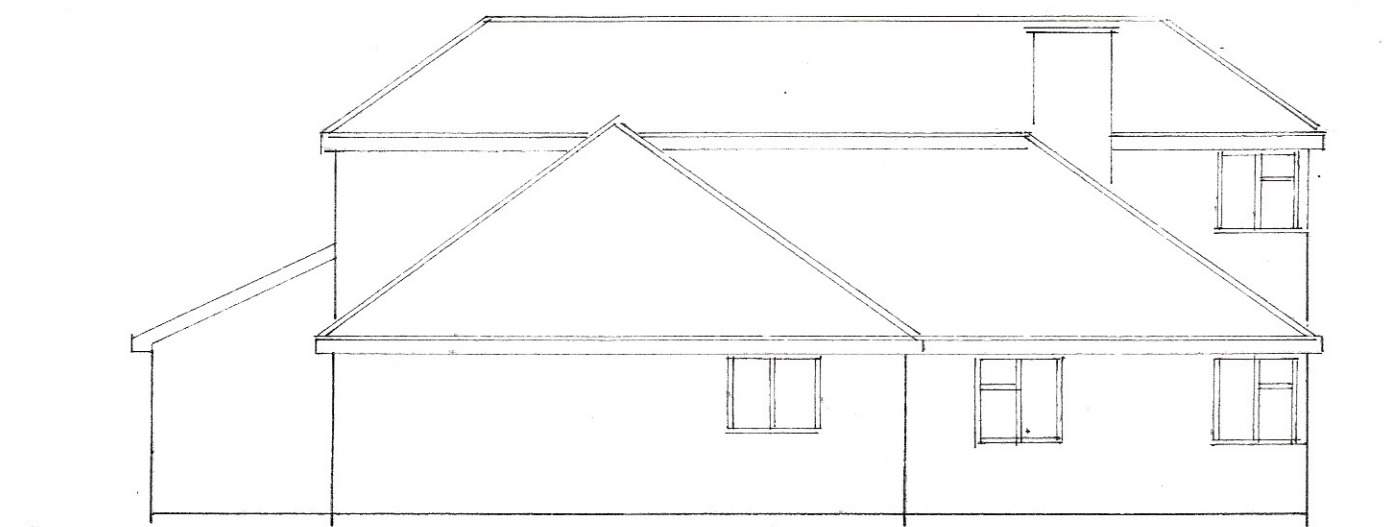


SOUTH

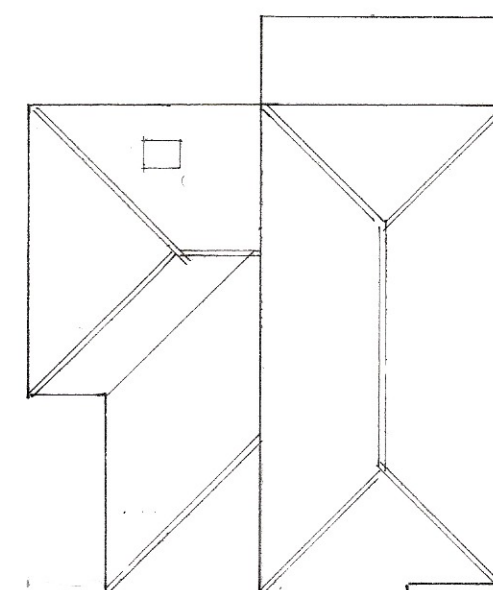

ROOF PLAN  
1 : 200

0 2 4 6 8

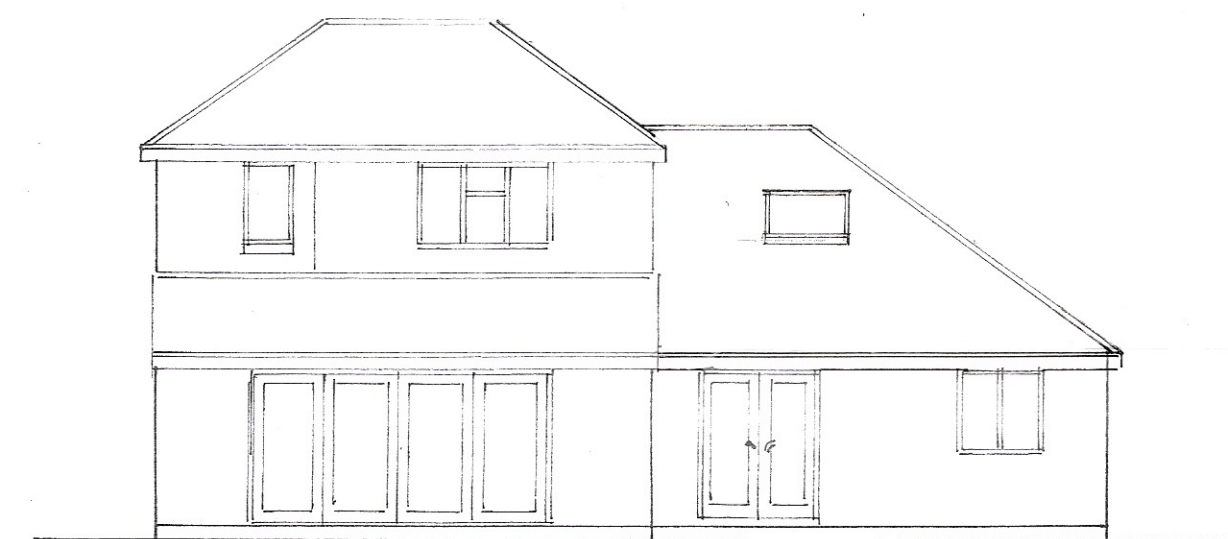

WEST

Existing

PROPOSED GROUND FLOOR AND 1ST FLOOR EXTENSIONS AT 9, ROUNDE. SQUARE,  
FELPHAM FOR MR. & MRS. S. WATTS

Sheet 5 of 5

Bryan Butcher  
Rainbow Cottage  
Nyetimber Lane  
Bognor Regis PO21 3JX  
01243 266871  
07973 233442  
bryan.butcher@btinternet.com  
www.bryanbutcher.com