


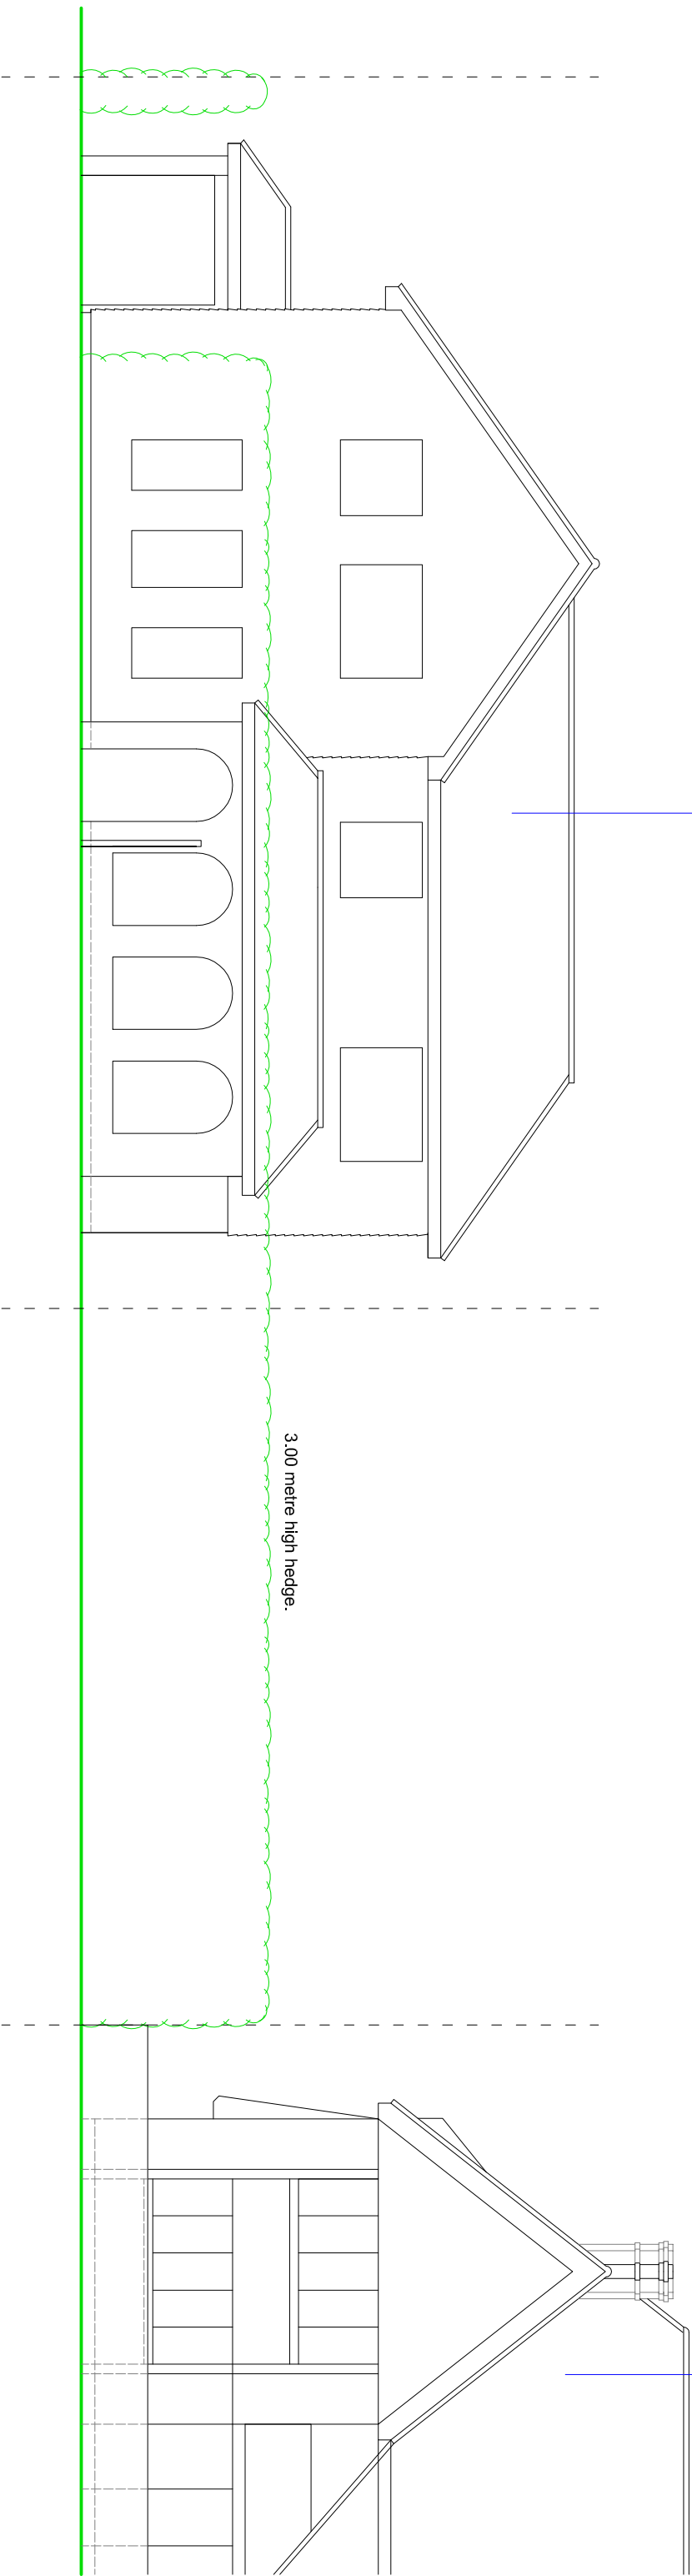


No. 10 Second Avenue

No. 12 Second Avenue

3.00 metre high hedge.

SCALE

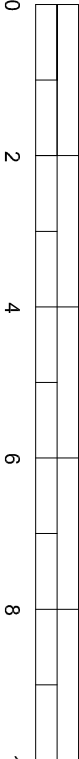

METRES

EXISTING STREET ELEVATION

SUSSEX BUILDING CONSULTANCY LIMITED

10 SECOND AVENUE, FELPHAM,
BOGNOR REGIS, WEST SUSSEX.

SCALE - 1/100 REV - E DATE - 15/02/2021

LABC
partner

3 NORWICH ROAD
BOGNOR REGIS
PO1 5LZ
TEL - (01243) 981379