



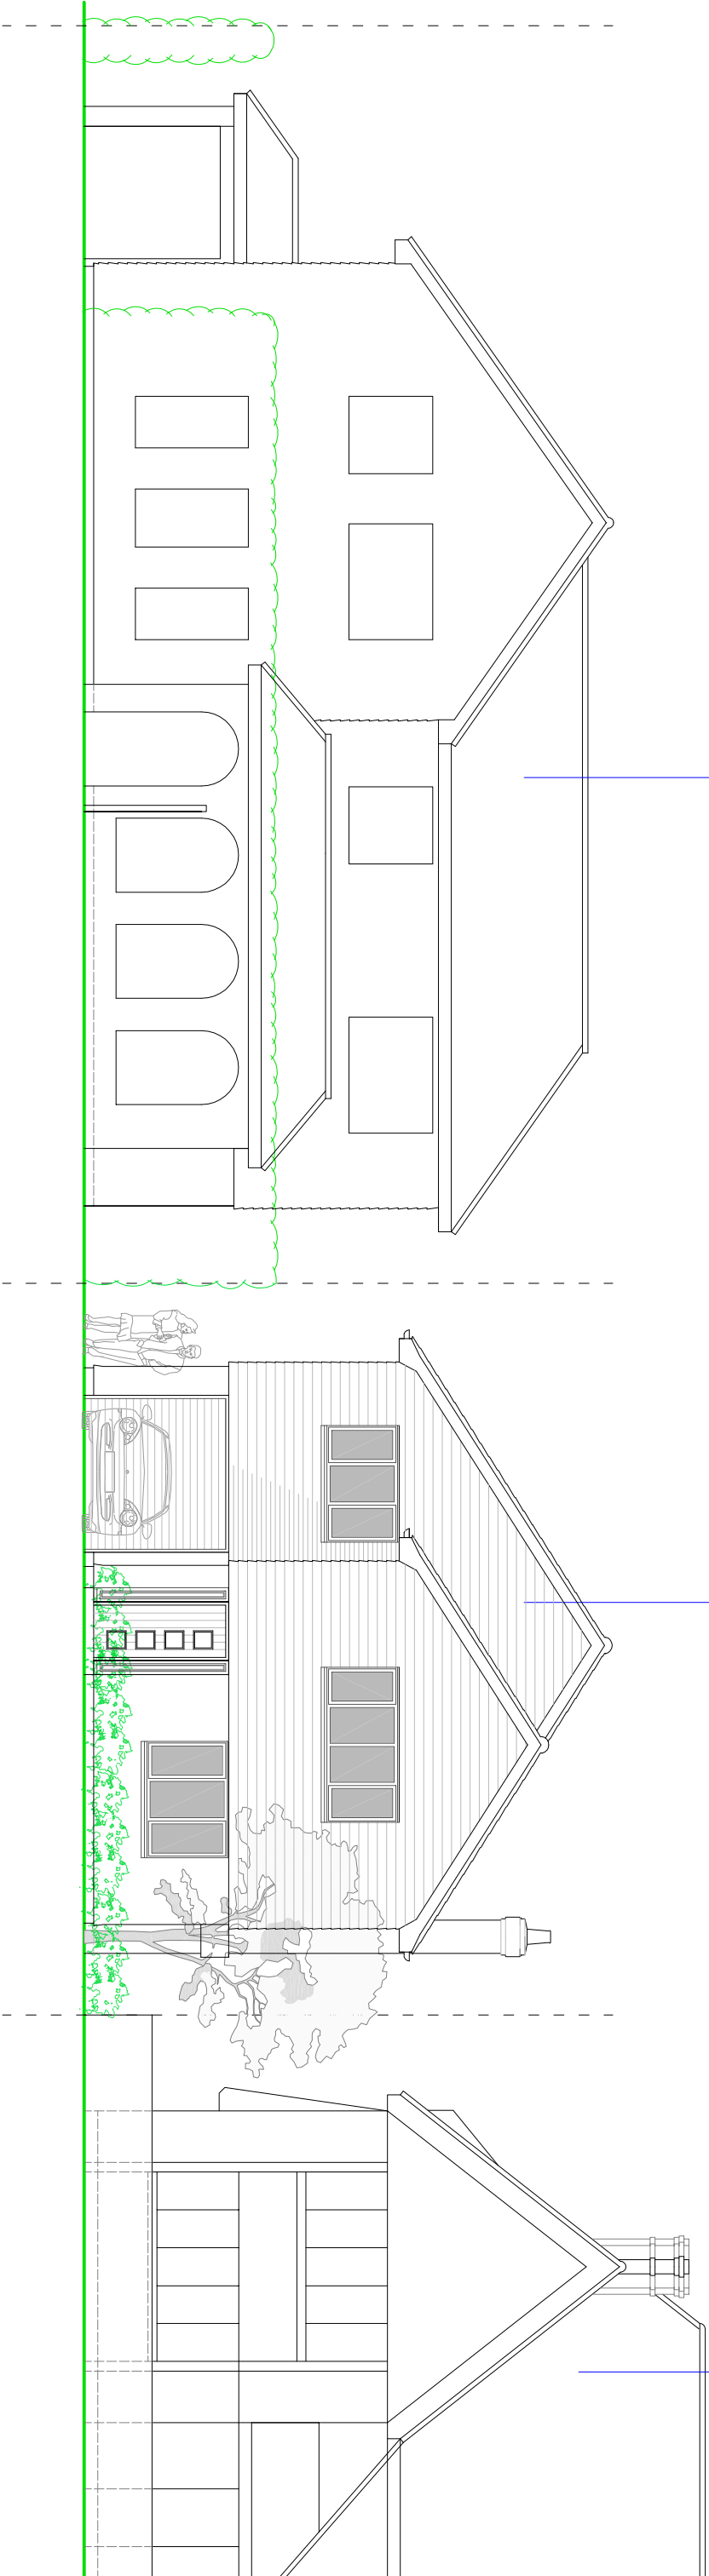

No. 10 Second Avenue

New Dwelling

No. 12 Second Avenue

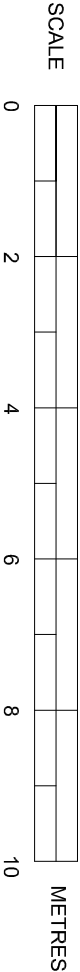

# PROPOSED STREET ELEVATION

**SUSSEX BUILDING CONSULTANCY LIMITED**

10 SECOND AVENUE, FELPHAM,  
BOGNOR REGIS, WEST SUSSEX.

SCALE - 1/100 REV - DATE - 24/01/2021



LABC

3 NORTHCOOTE ROAD  
BOGNOR REGIS  
PO21 9LZ  
TEL - (01243) 861379