


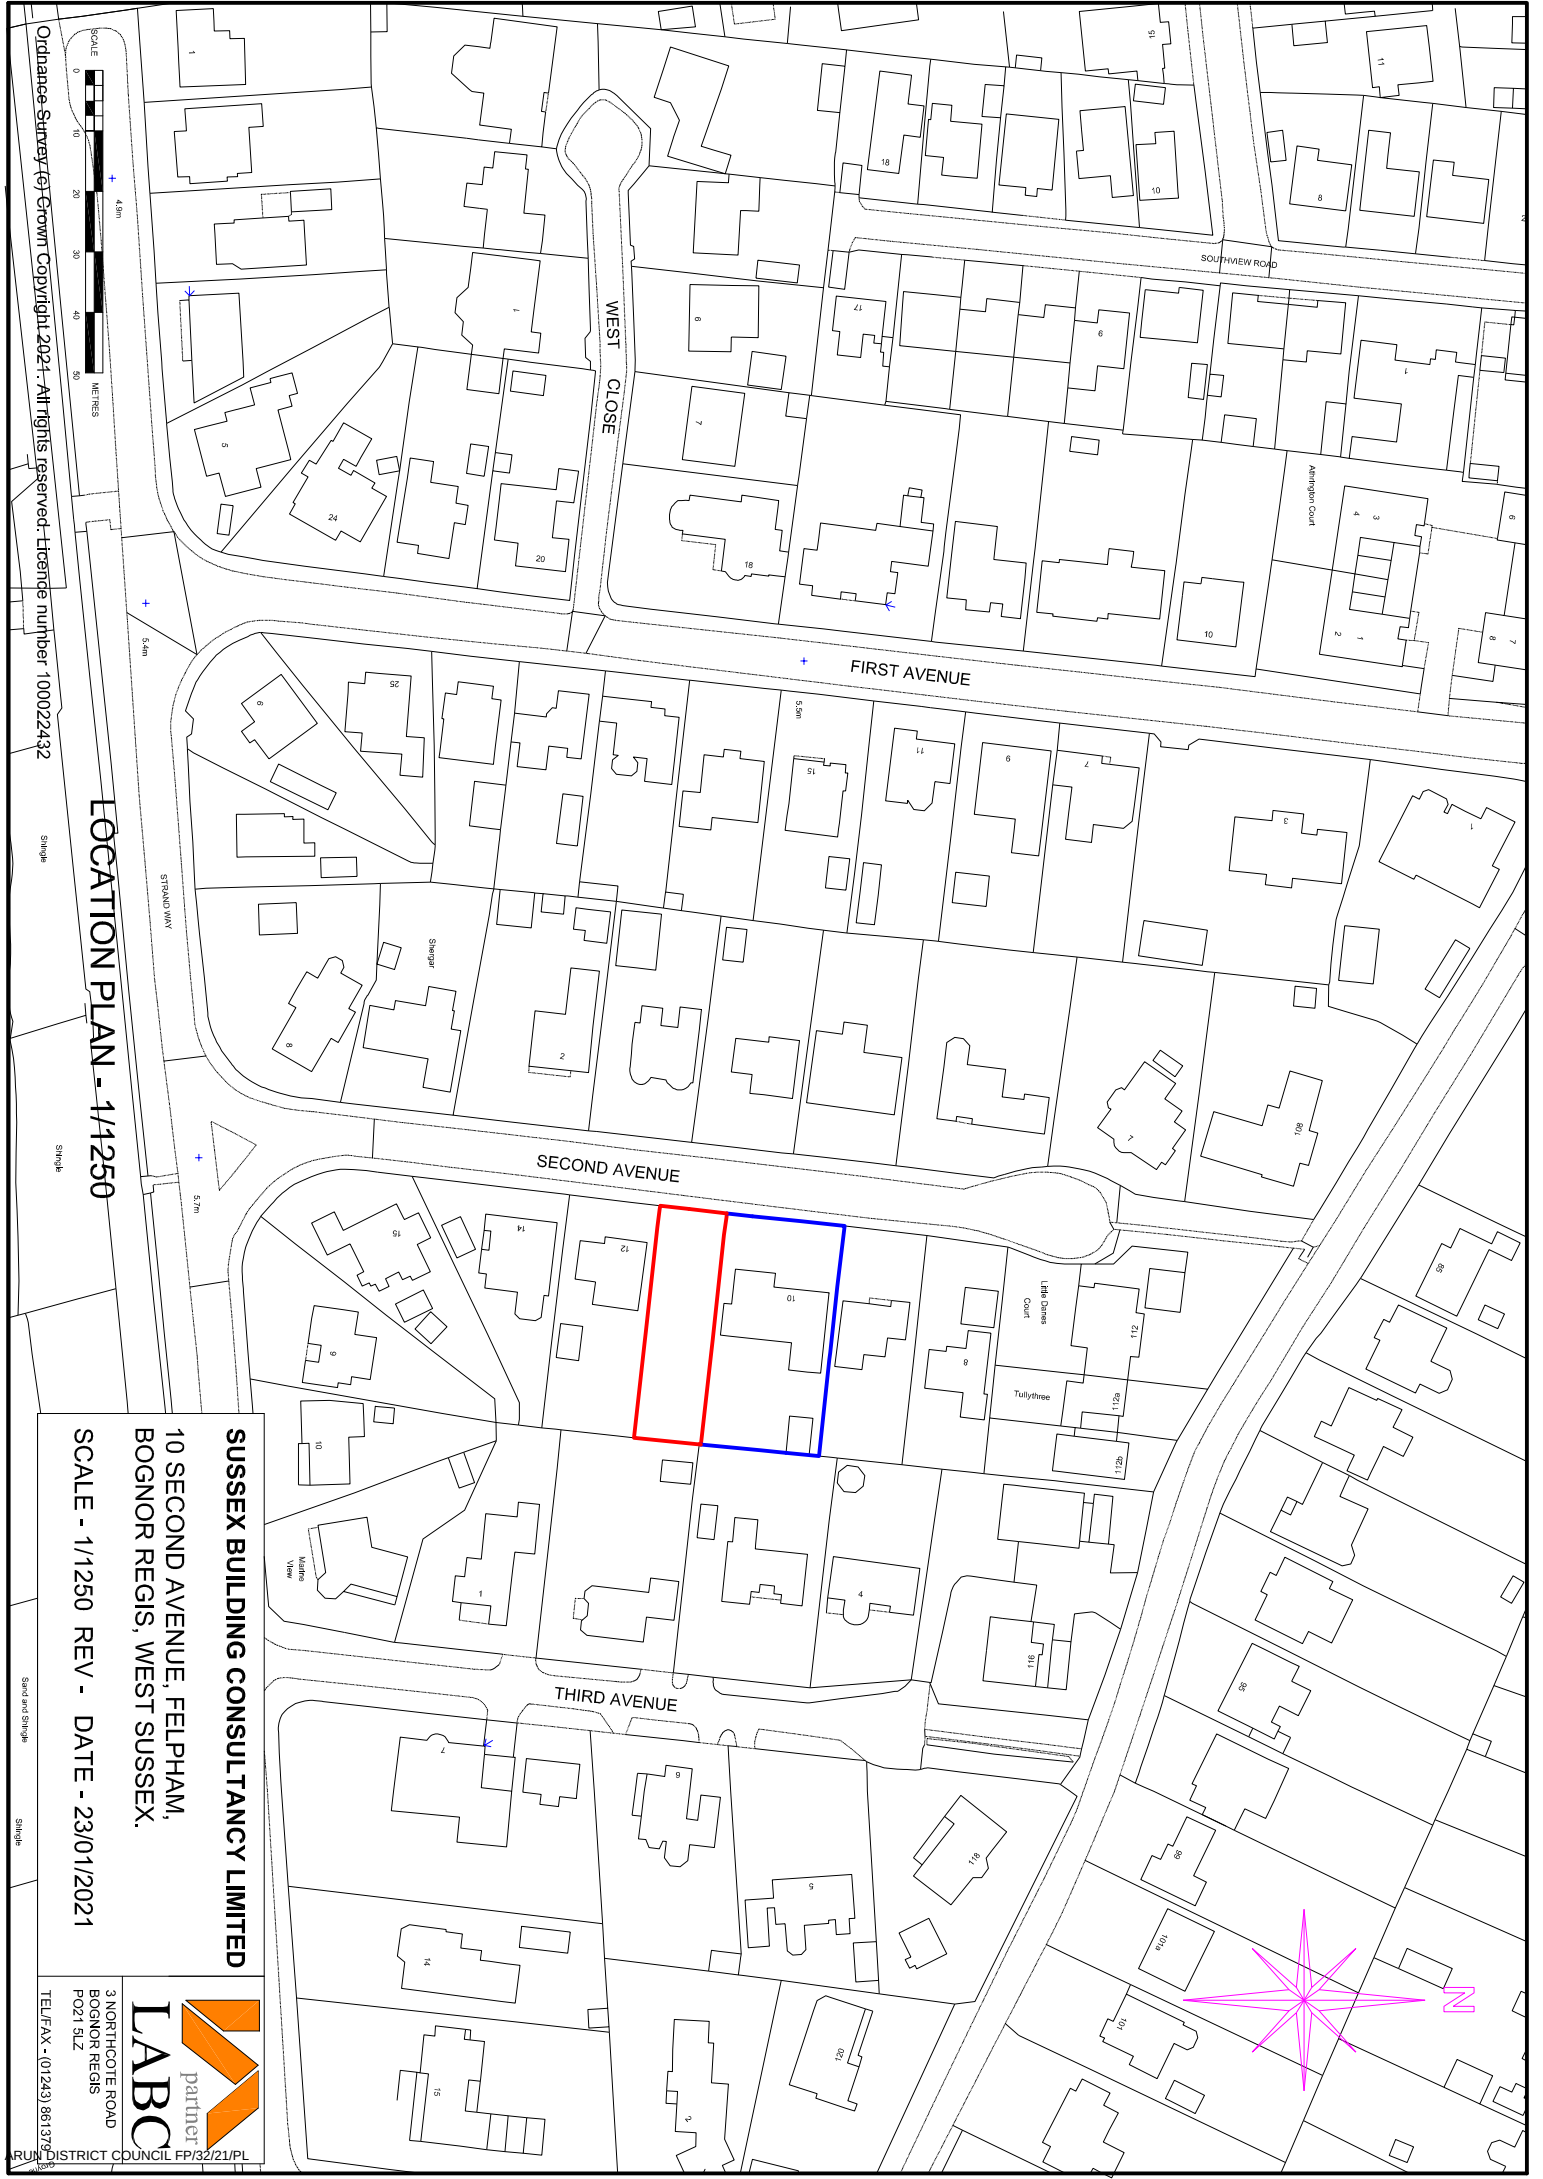

Ordnance Survey (c) Crown copyright 2021. All rights reserved. Licence number 100022432

LOCATION PLAN - 1/1250

SUSSEX BUILDING CONSULTANCY LIMITED

10 SECOND AVENUE, FELPHAM,
BOGNOR REGIS, WEST SUSSEX.

SCALE - 1/1250 REV - DATE - 23/01/2021



LABC

3 NORTHOOTE ROAD
BOGNOR REGIS
PO21 5LZ

TEL/FAX - (01243) 861379