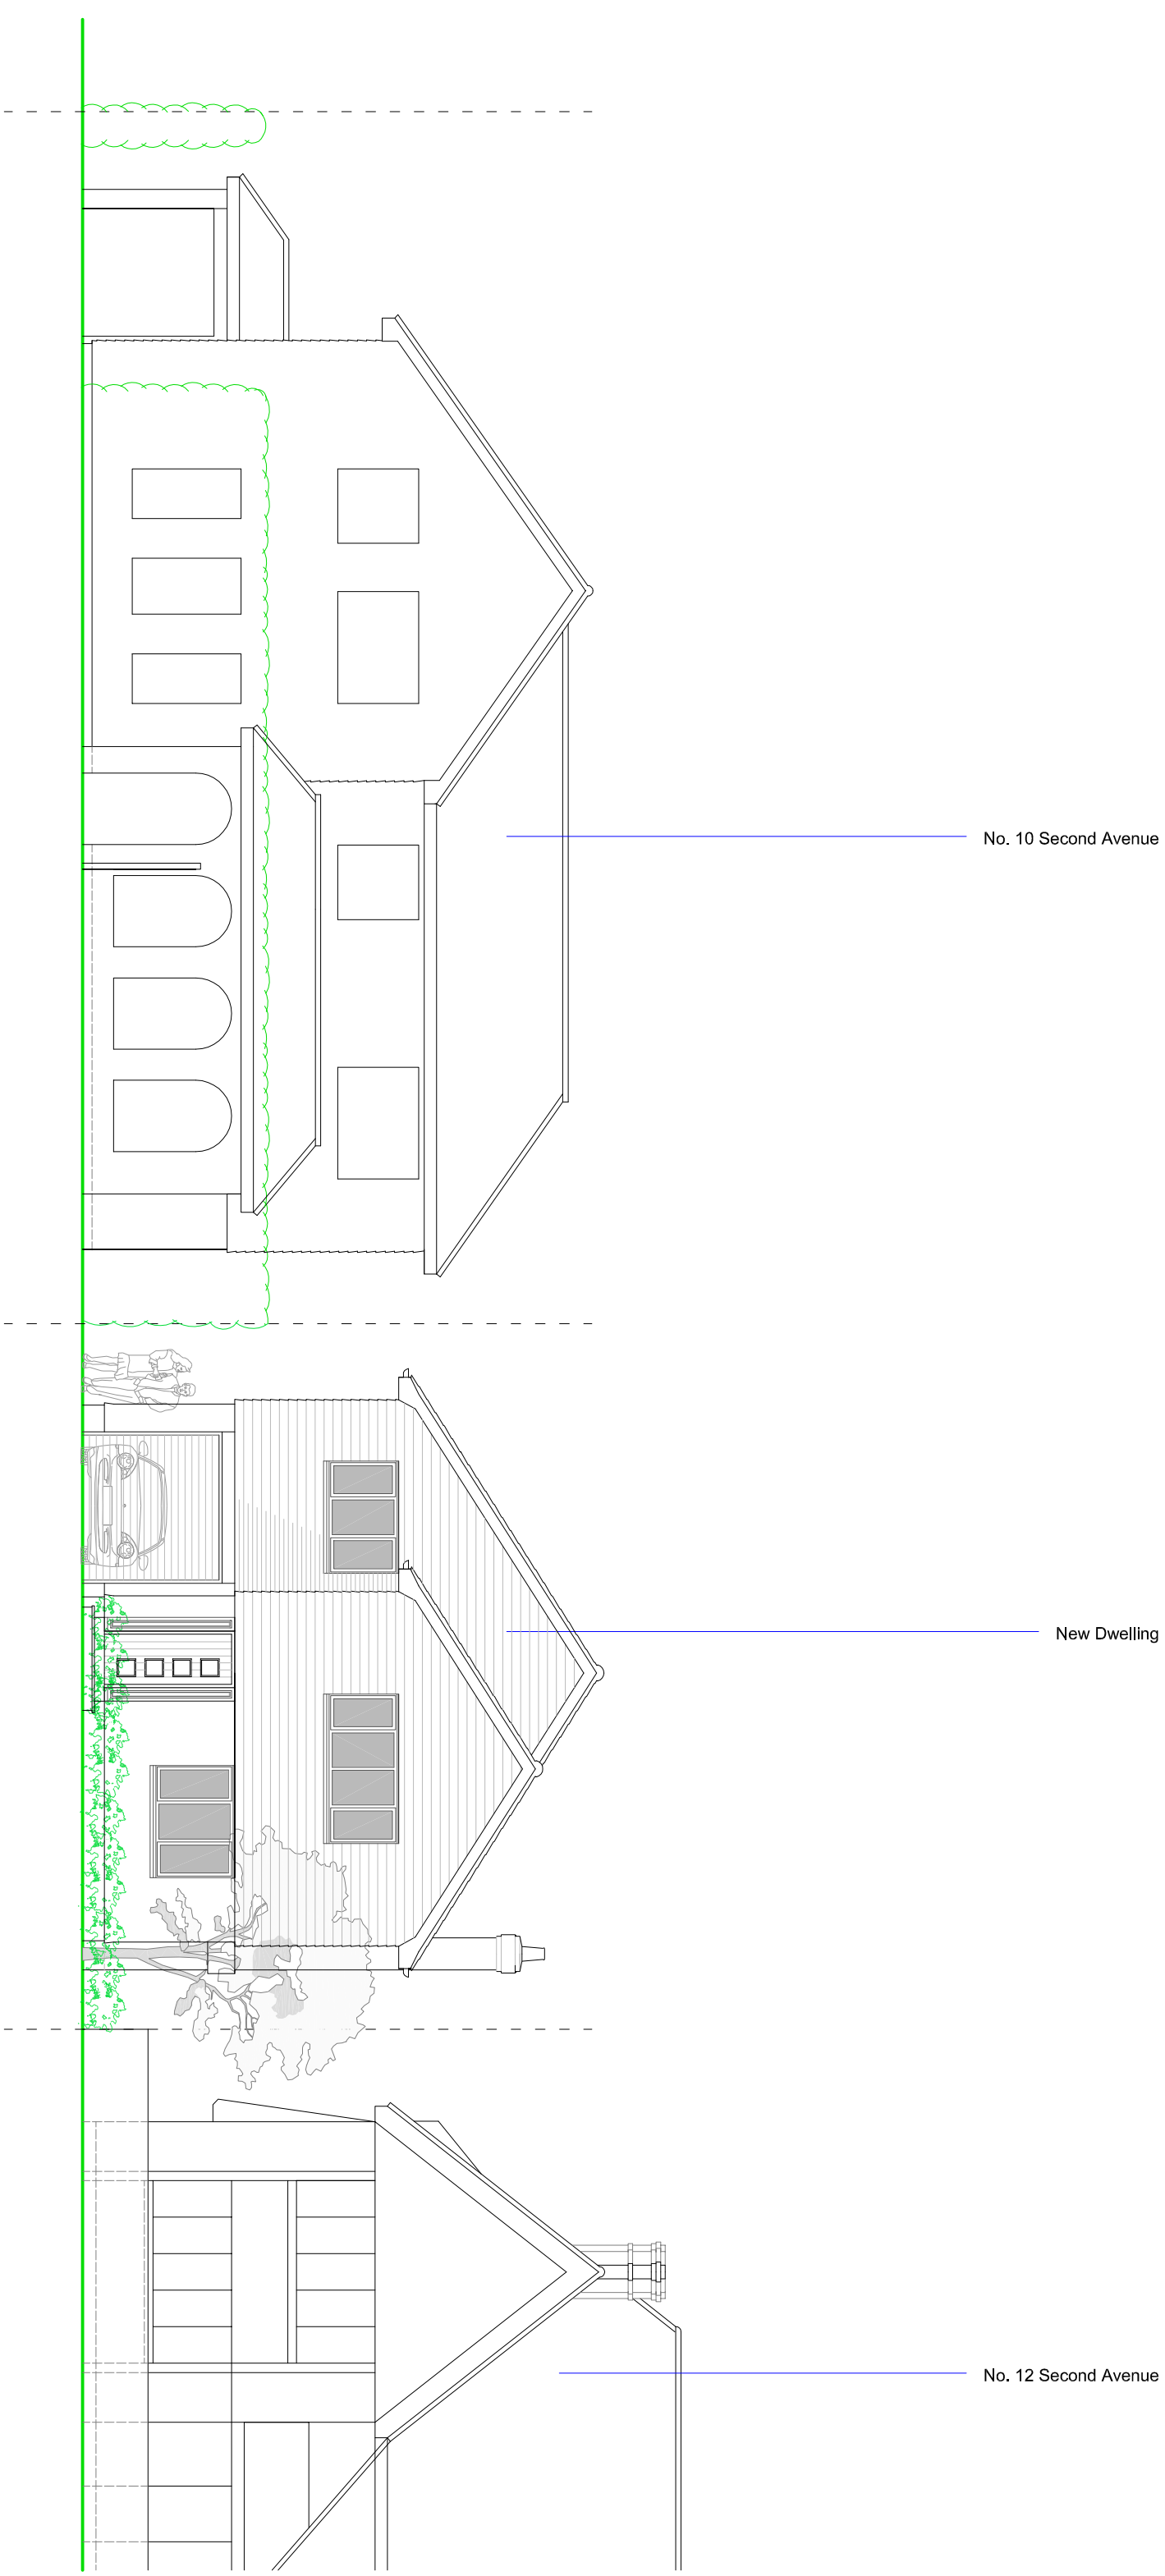


[illegible]

PROPOSED STREET ELEVATION

SUSSEX BUILDING CONSULTANCY LIMITED

10 SECOND AVENUE, FELPHAM,
BOGNOR REGIS, WEST SUSSEX.

SCALE - 1/100 REV - DATE - 24/01/2021



LABC

3 NORTHCOTE ROAD
BOGNOR REGIS
PO21 5LZ
TEL - (01243) 861379