
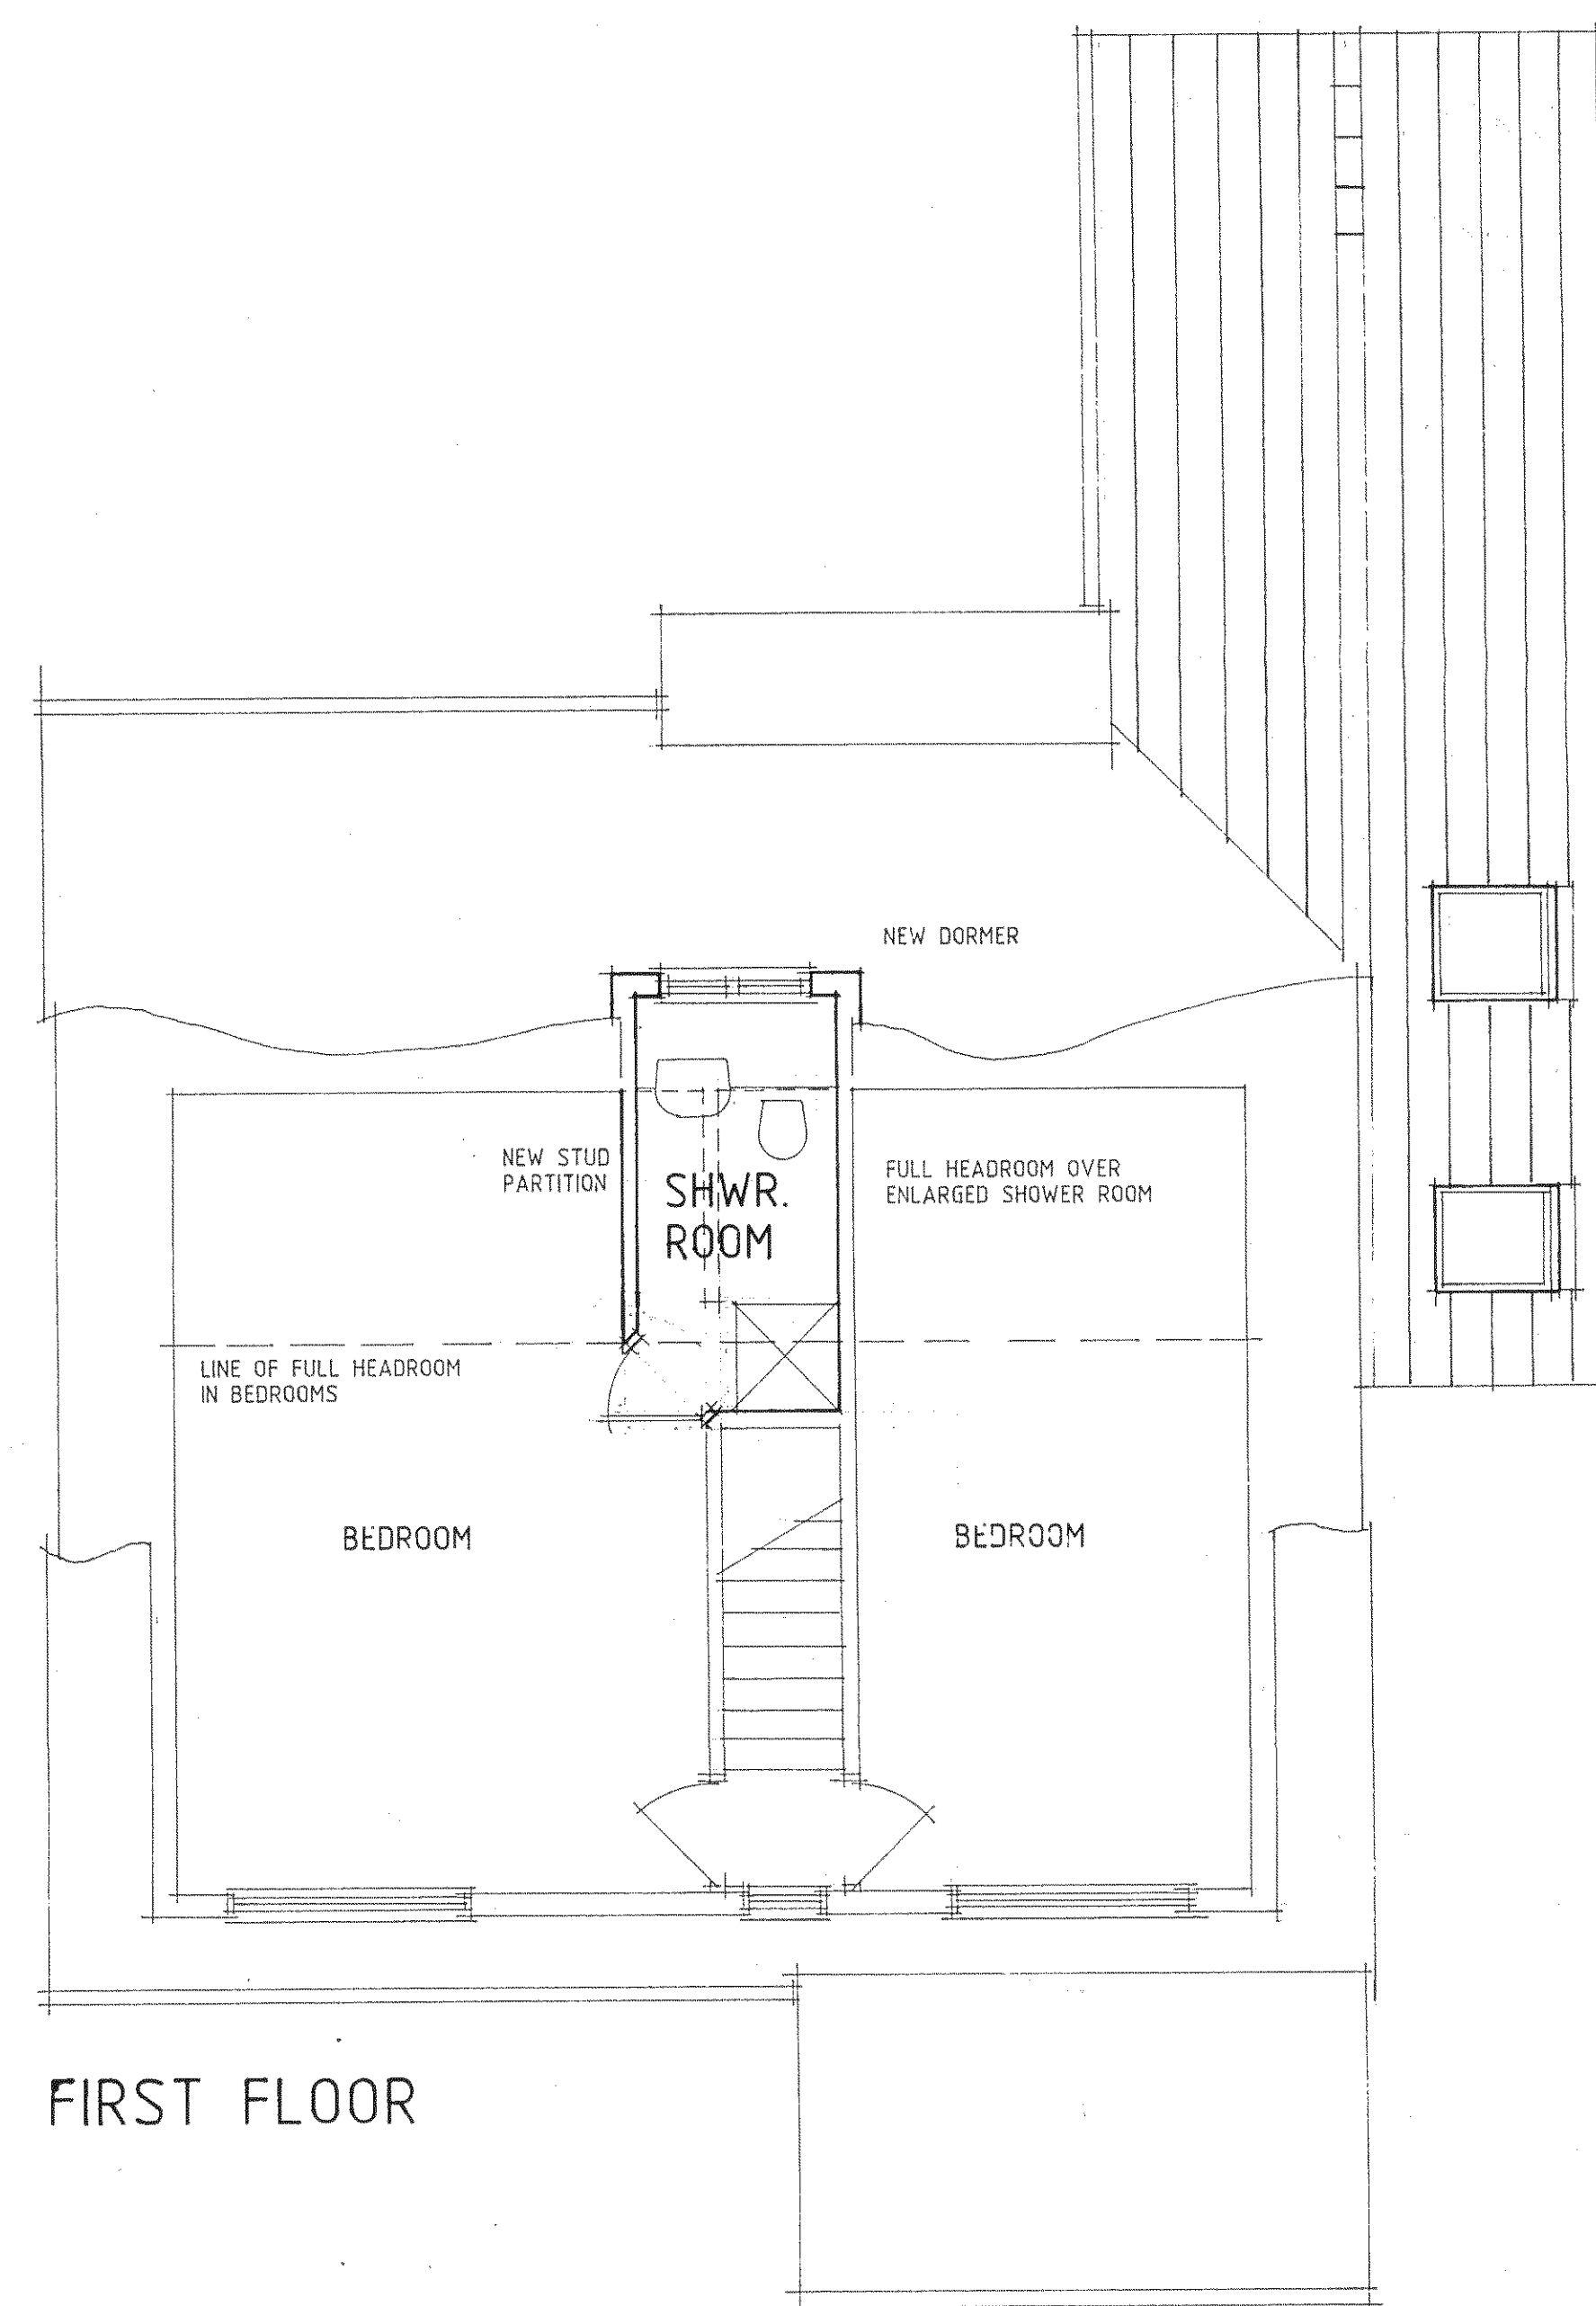
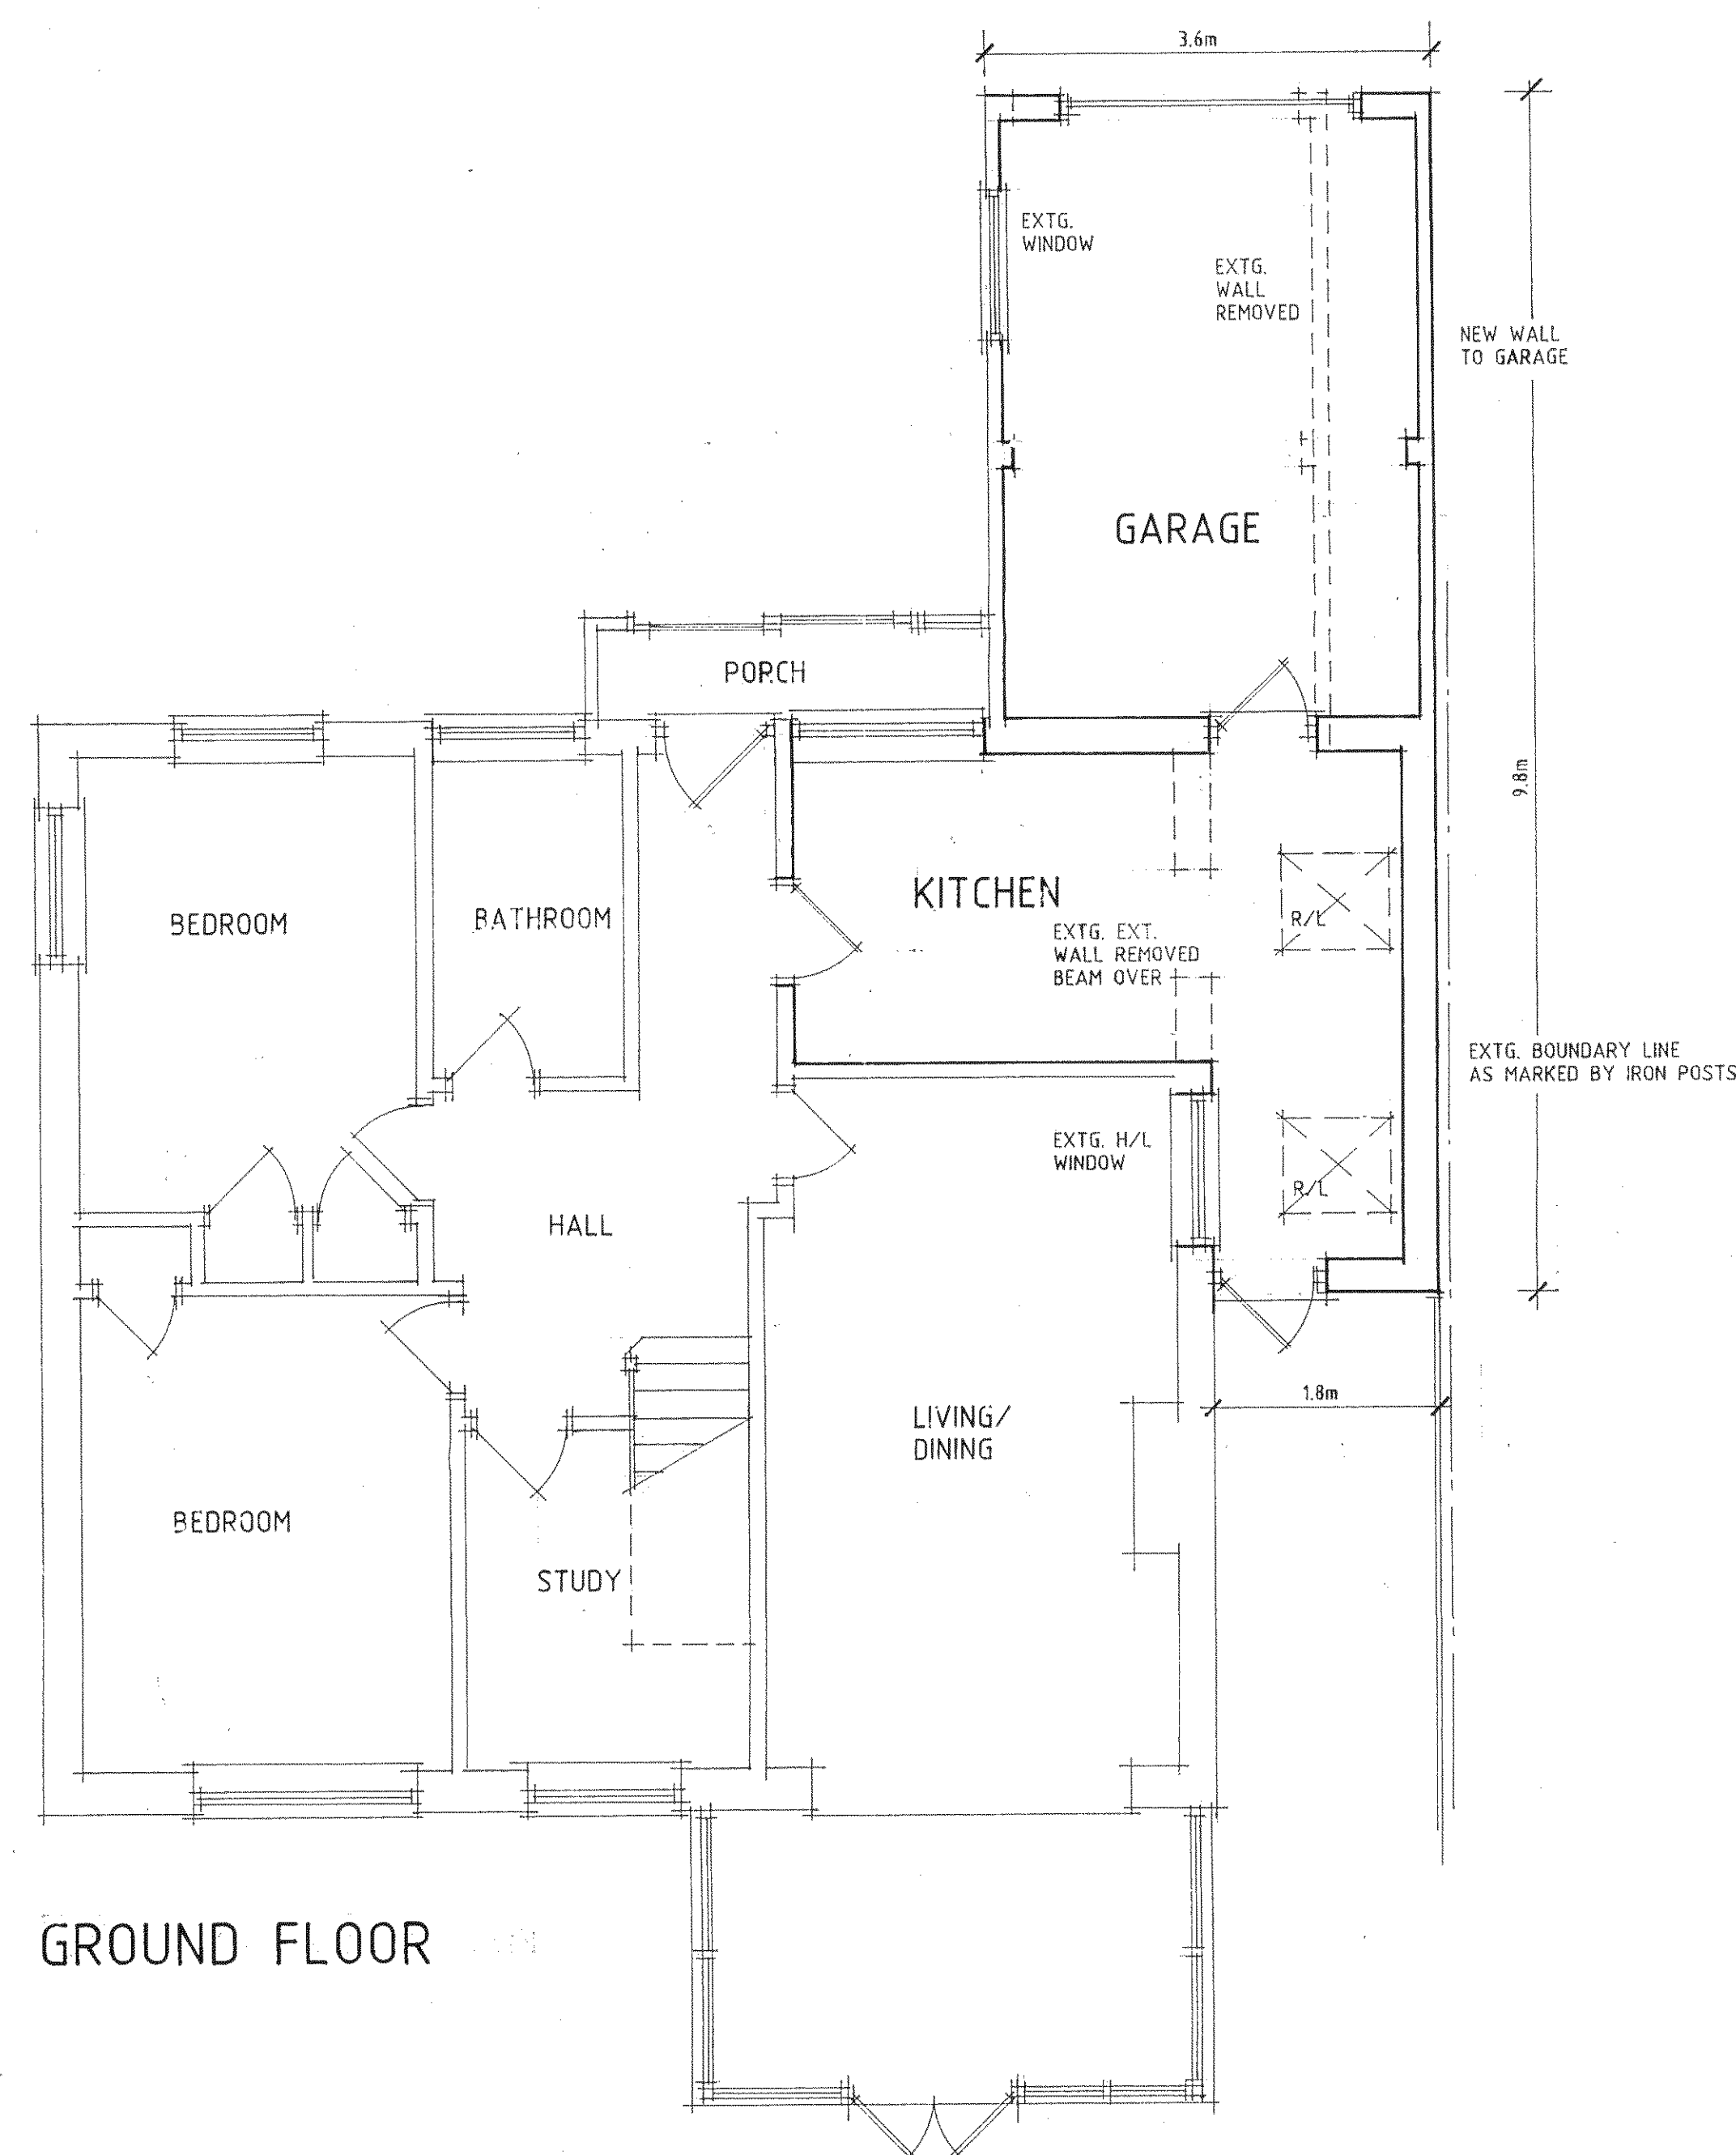
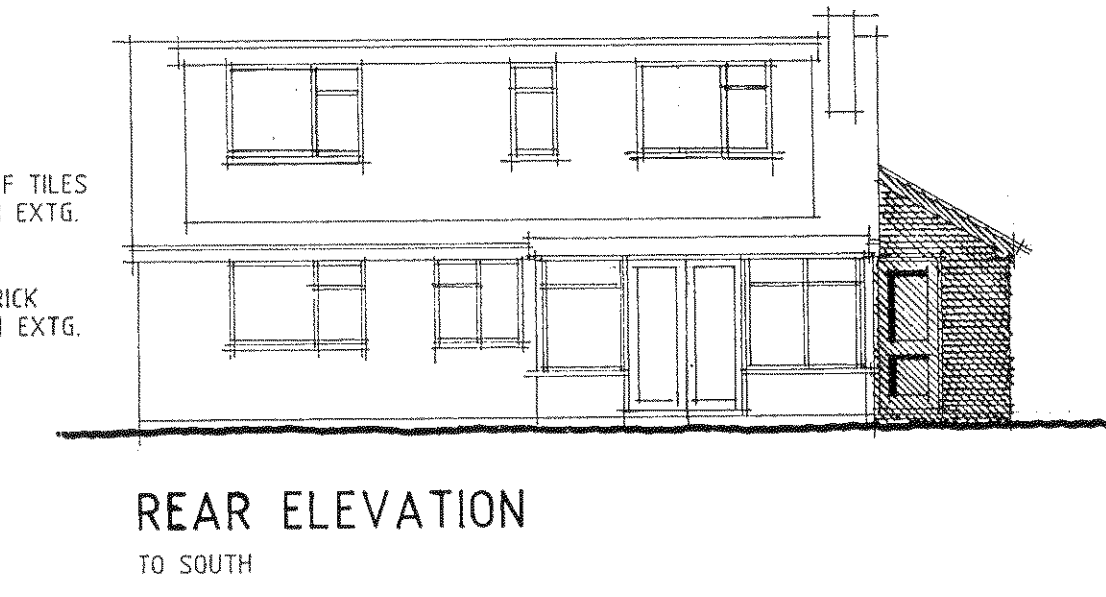
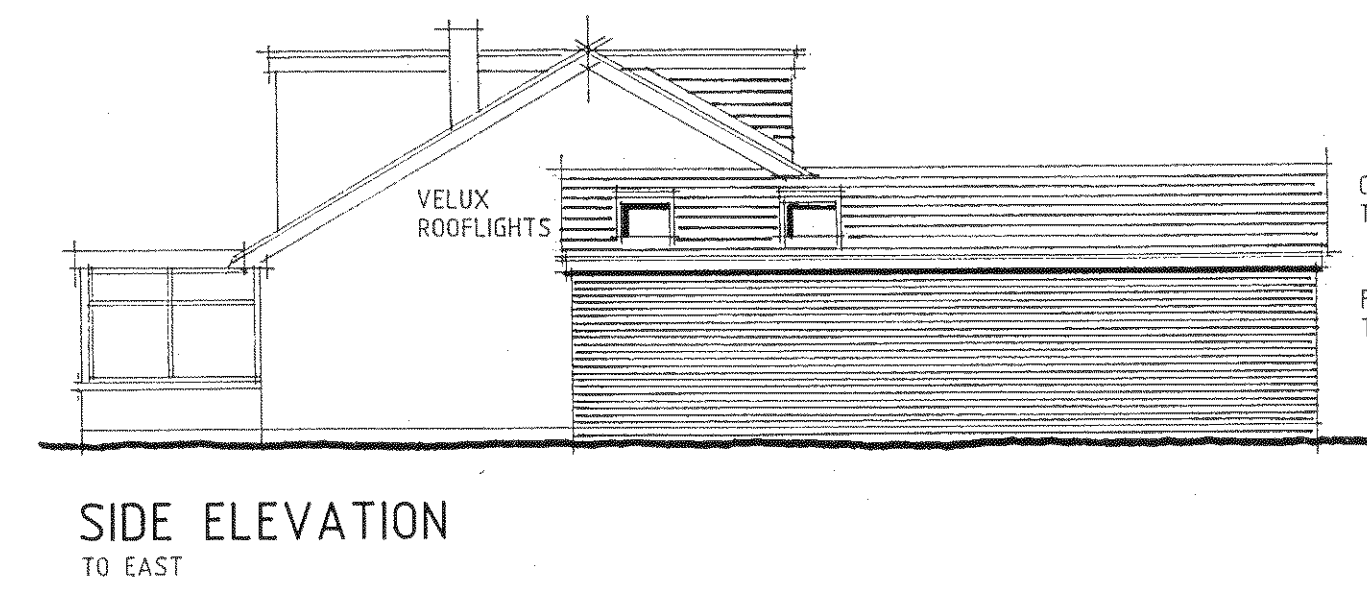
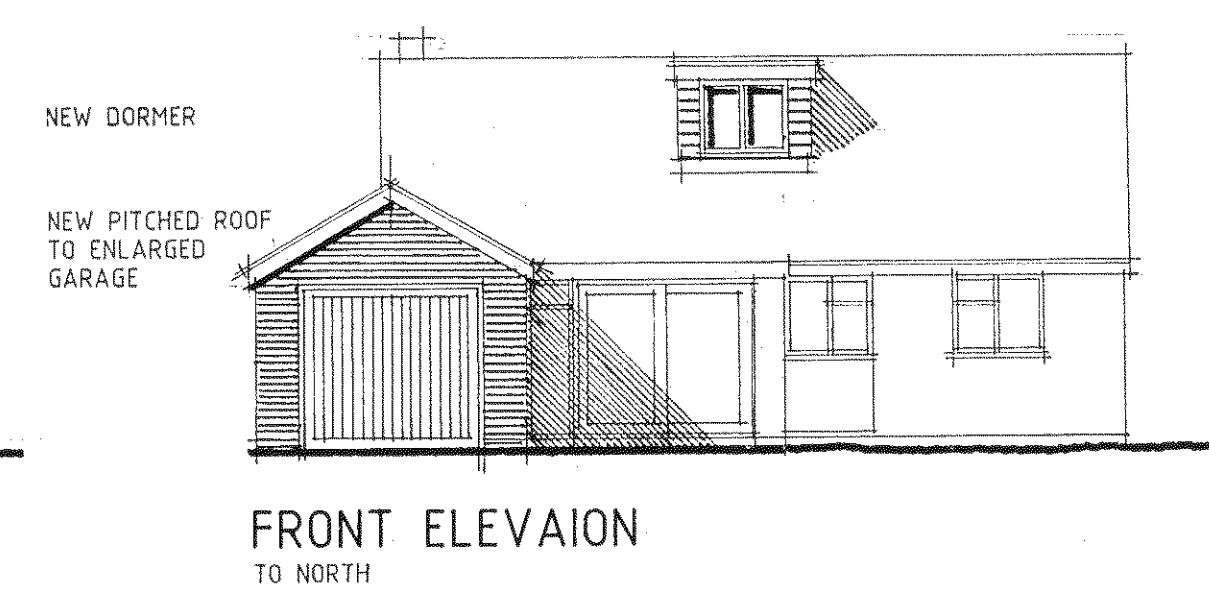


NOTES:
 © COPYRIGHT IN THIS DRAWING BELONGS TO AND IS VESTED IN
 STUDIO 5 ARCHITECTS AND MAY NOT BE REPRODUCED OR
 DISTRIBUTED IN ANY WAY OR FOR ANY PURPOSE WITHOUT THEIR
 WRITTEN CONSENT. ANY PERSON, FIRM OR COMPANY UNLAWFULLY
 REPRODUCING OR DISTRIBUTING THIS DRAWING OR IN ANY WAY
 INFRINGING THE COPYRIGHT THEREIN WILL BE PROSECUTED.

DRAWINGS ARE NOT TO BE SCALED. FIGURED DIMENSIONS ONLY
 ARE TO BE WORKED TO.

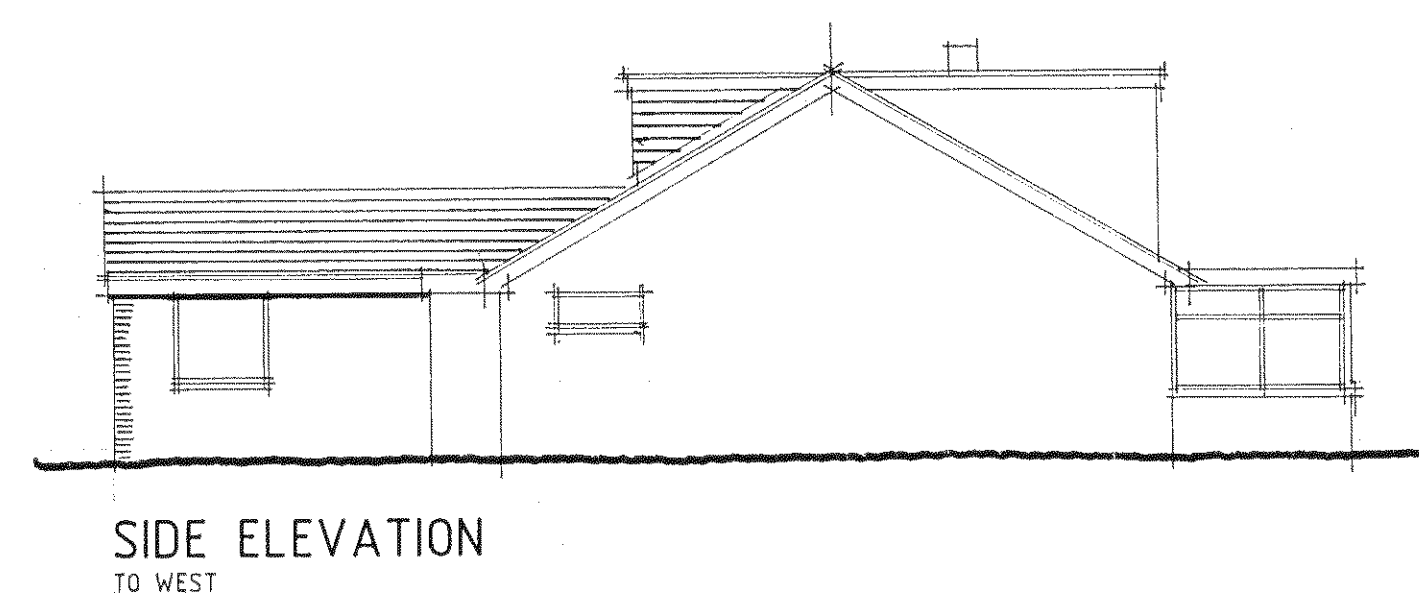

REV DATE DETAILS
 DRAWING
 PLANS & ELEVATIONS

PROJECT
 PROPOSED EXTENSION
 12 HEDGEWAY
 FELPHAM

SCALE
 1:50, 1:100 AT A1
 PROJECT NO.
 13.732
 DATE
 FEB. 2013
 DRAWING NO.
 01

Northgate studios, 12 Northgate, Chichester. PO19 1BA
 T: 01243 528811
 F: 01243 536025
 E: mail@studio5architects.co.uk
 www.studio5architects.co.uk

studio 5 architects ltd.