
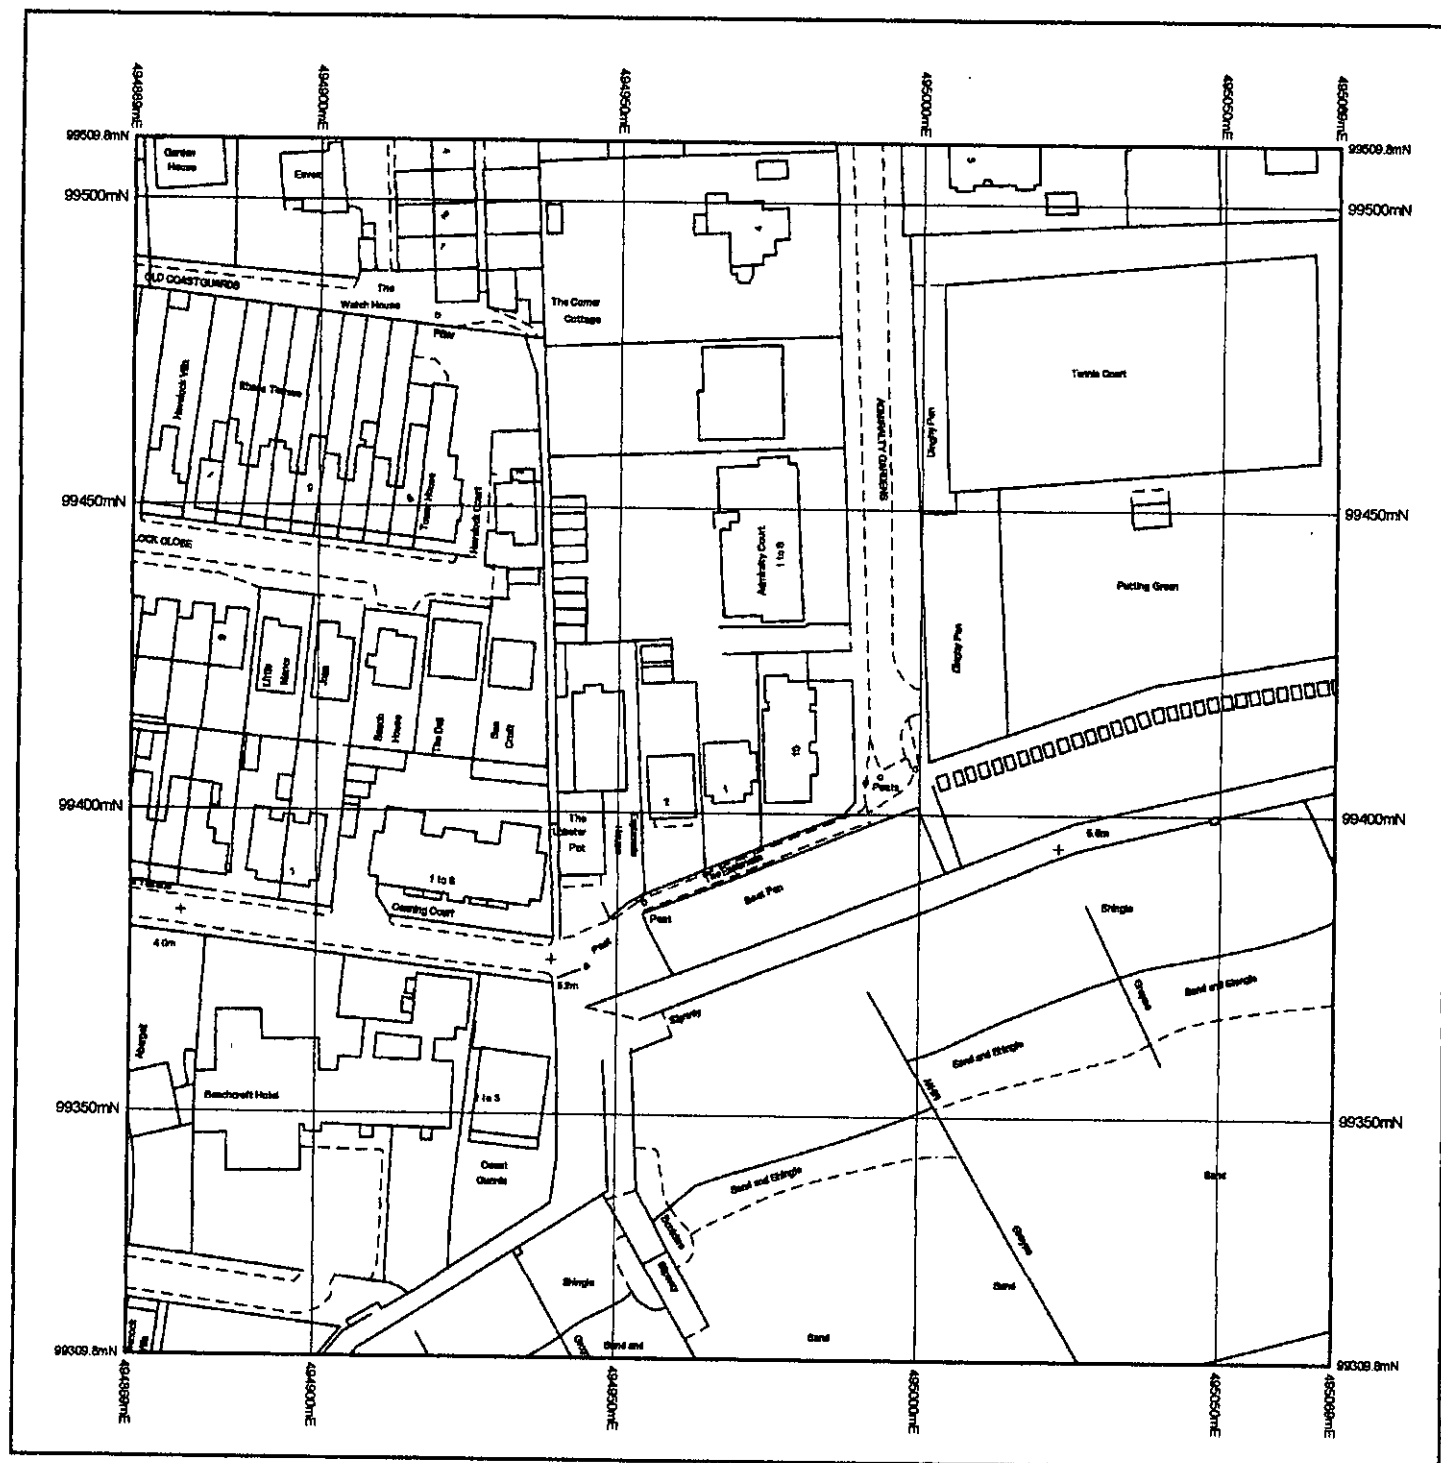


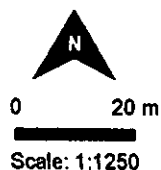

© Crown Copyright and database rights 2013 Ordnance Survey 100048857. The representation of road, track or path is no evidence of a boundary or right of way. The representation of features as lines is no evidence of a property boundary.

Supplied by: www.ukmapcentre.com
Serial Number: 24289
Centre Coordinates: 484969,99409.8
Production Date: 25 Feb 2013 16:22

DS/FREEMAN/02

1:1250 LOCATION PLAN.

26/02/2013