

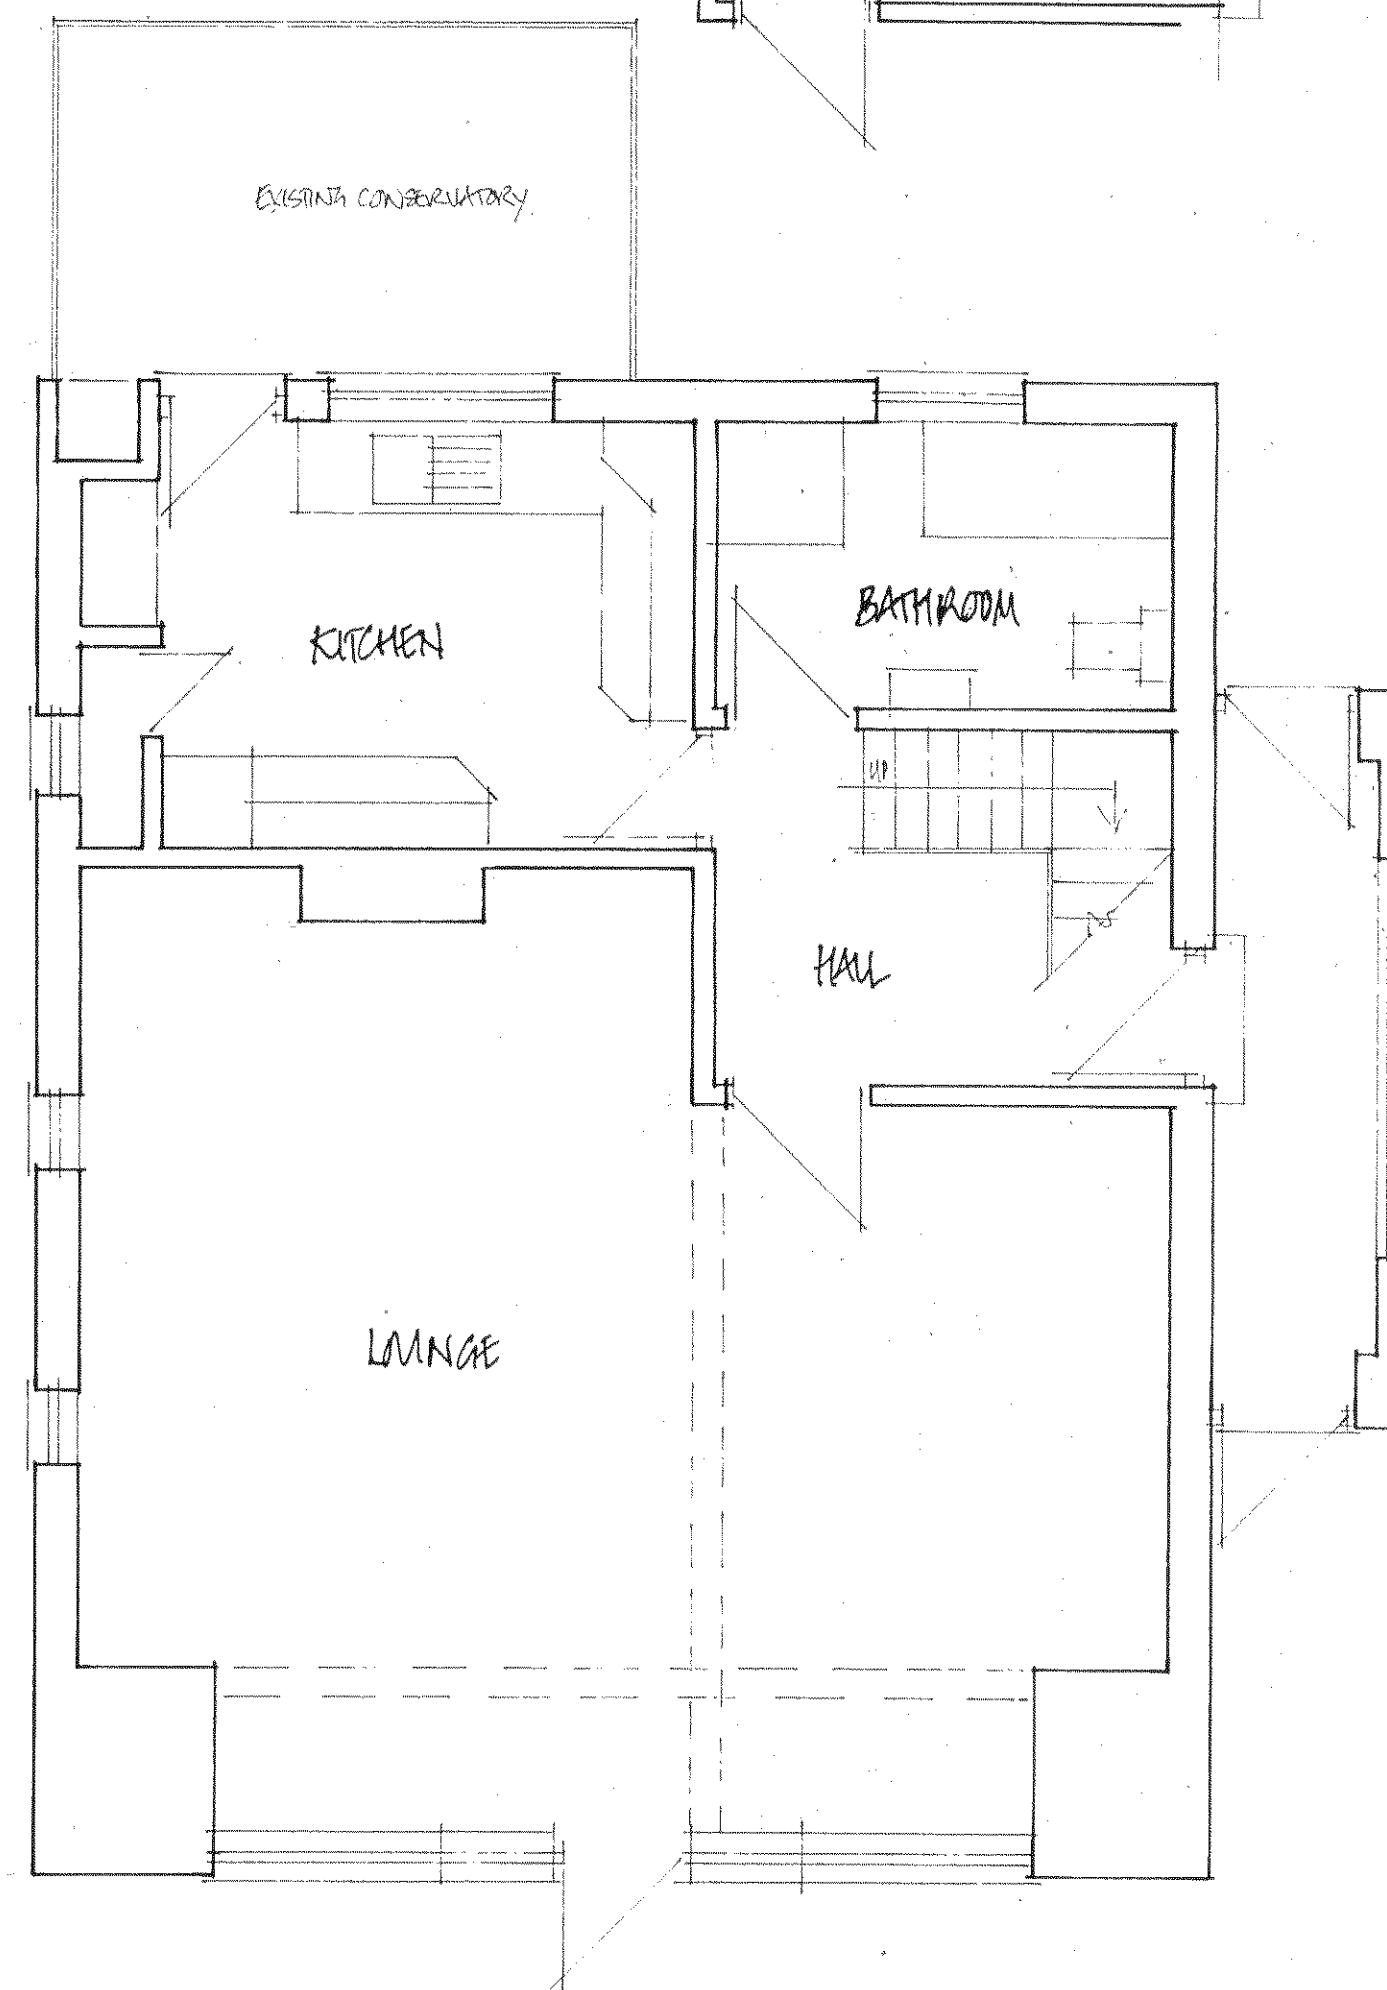


PROPOSED GROUND FLOOR.


ALL MATERIALS TO MATCH EXISTING BUILDING
EXTENSION MAY BE DIFF.

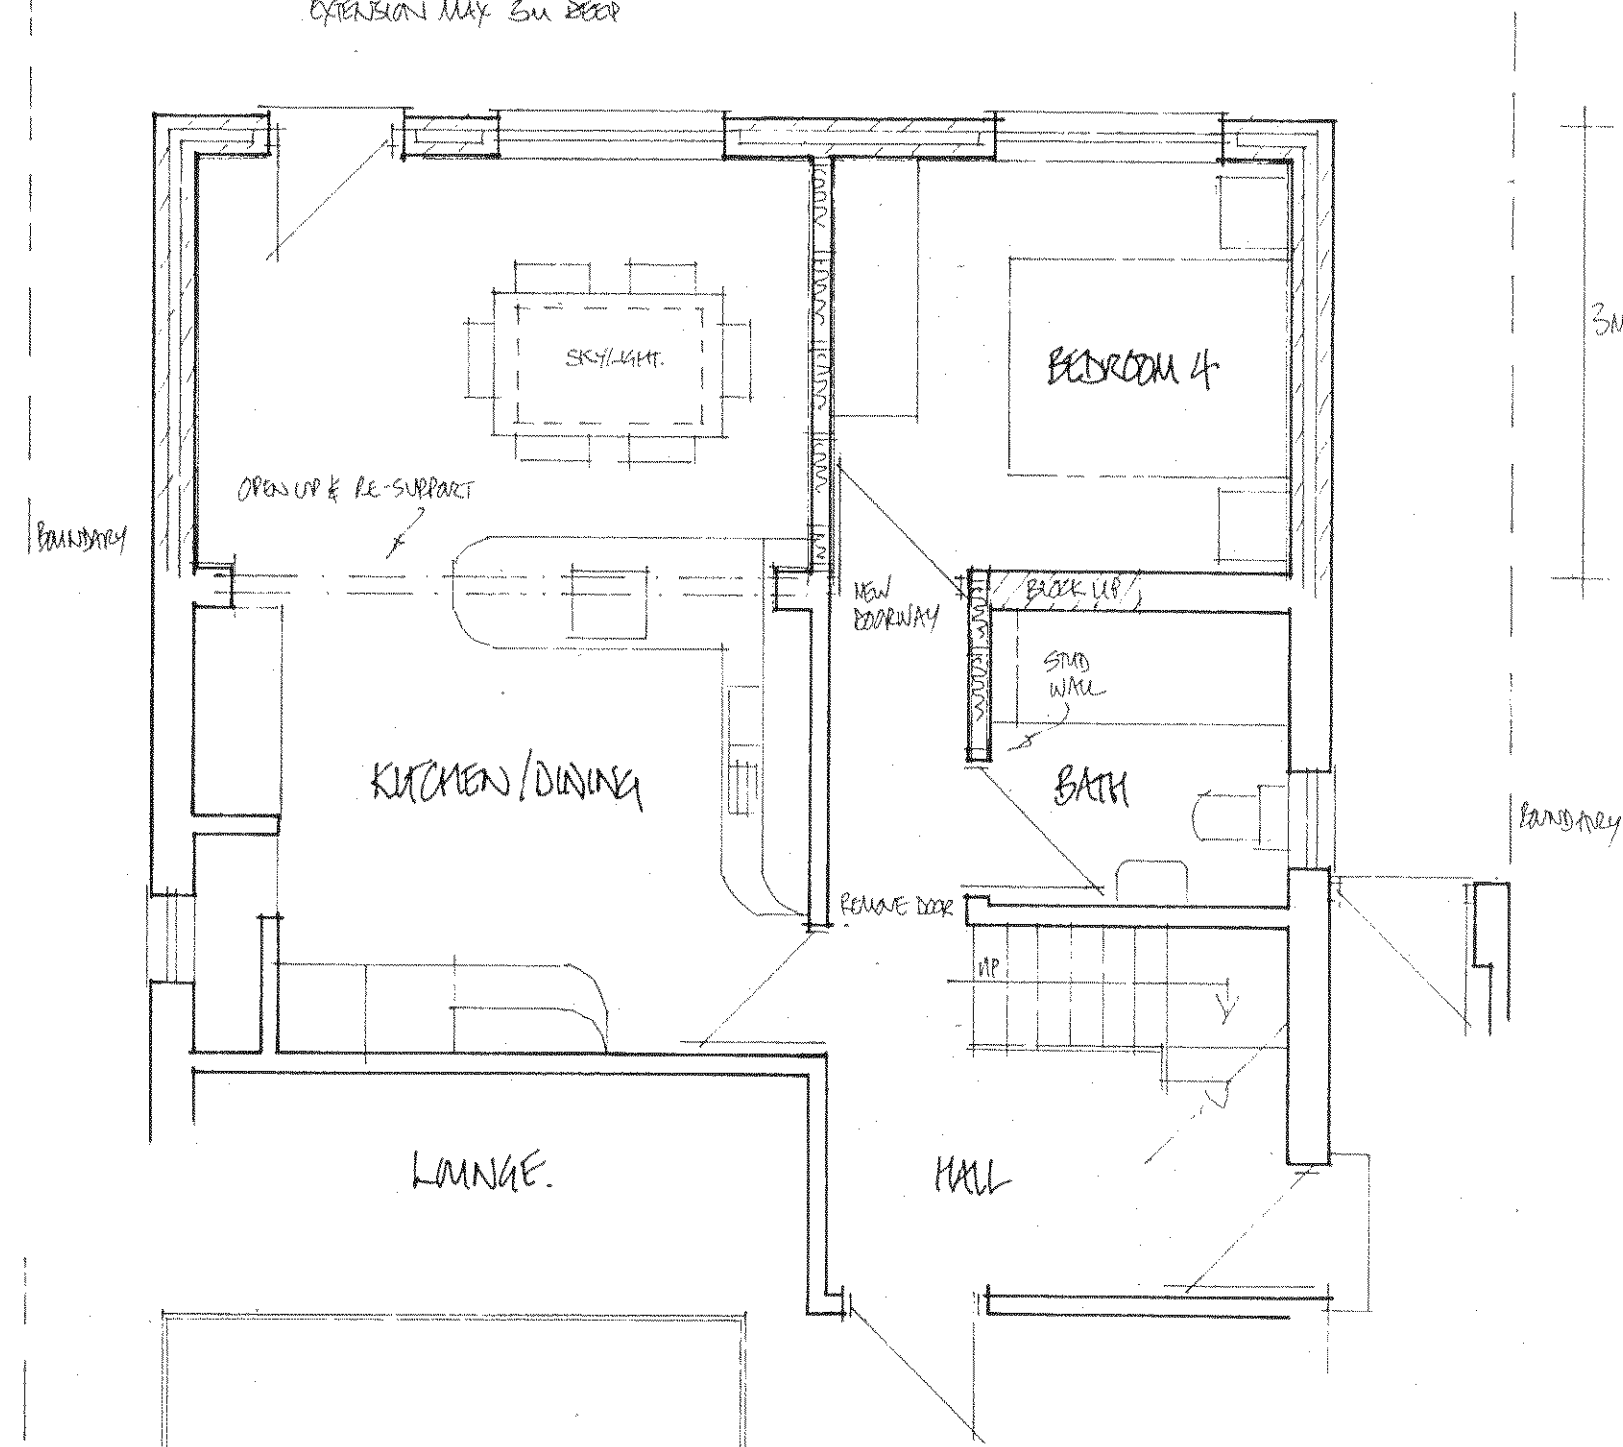


GROUND FLOOR.

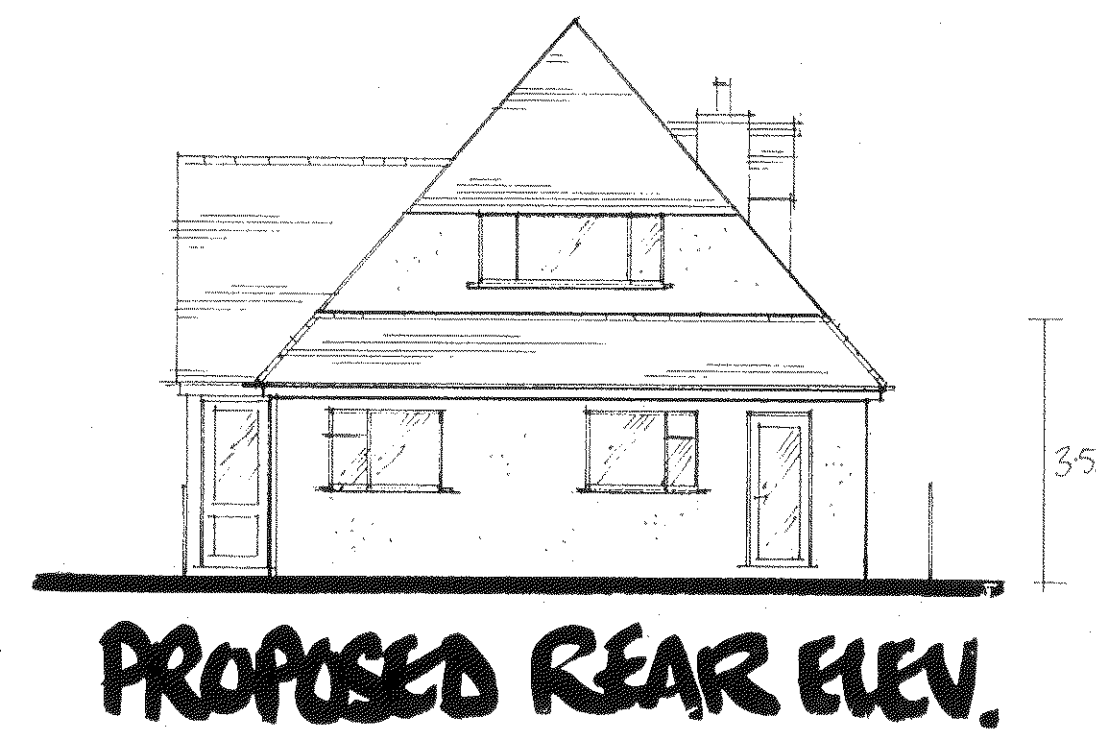


PROPOSED REAR ELEV.

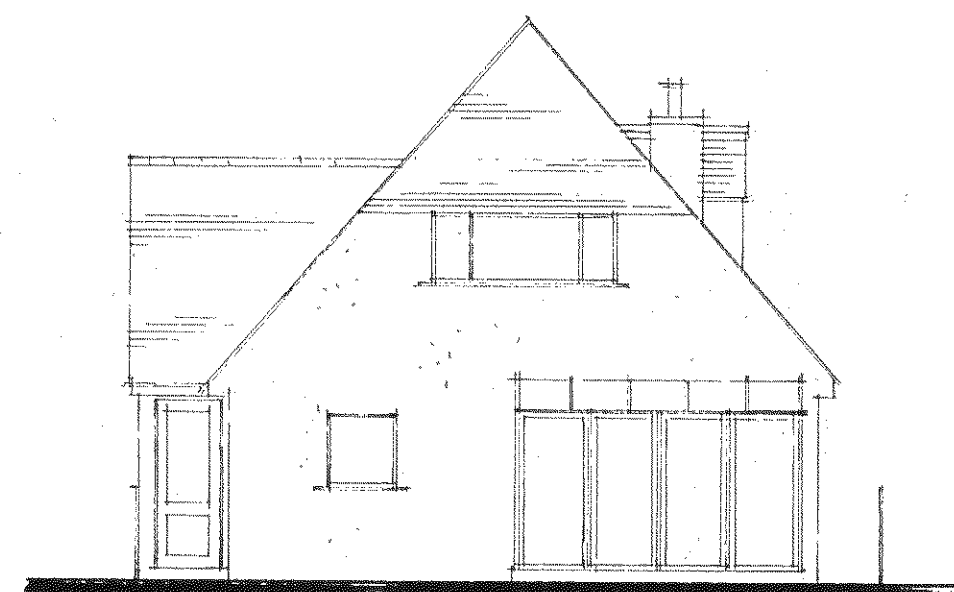


REAR ELEV.

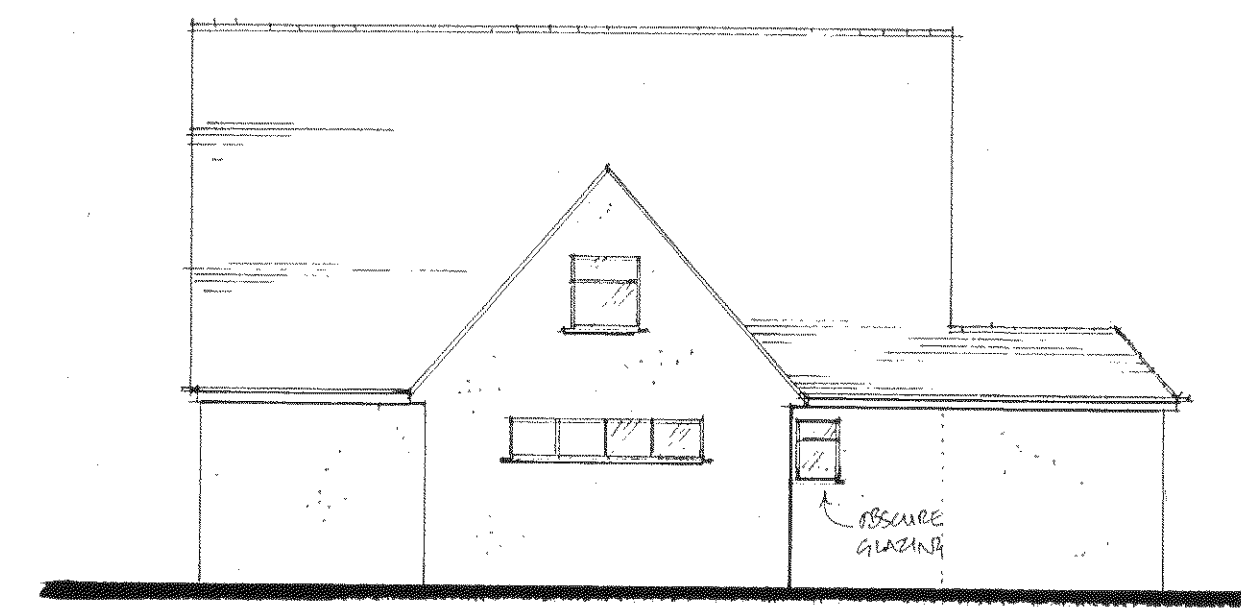


PROPOSED SIDE ELEV.

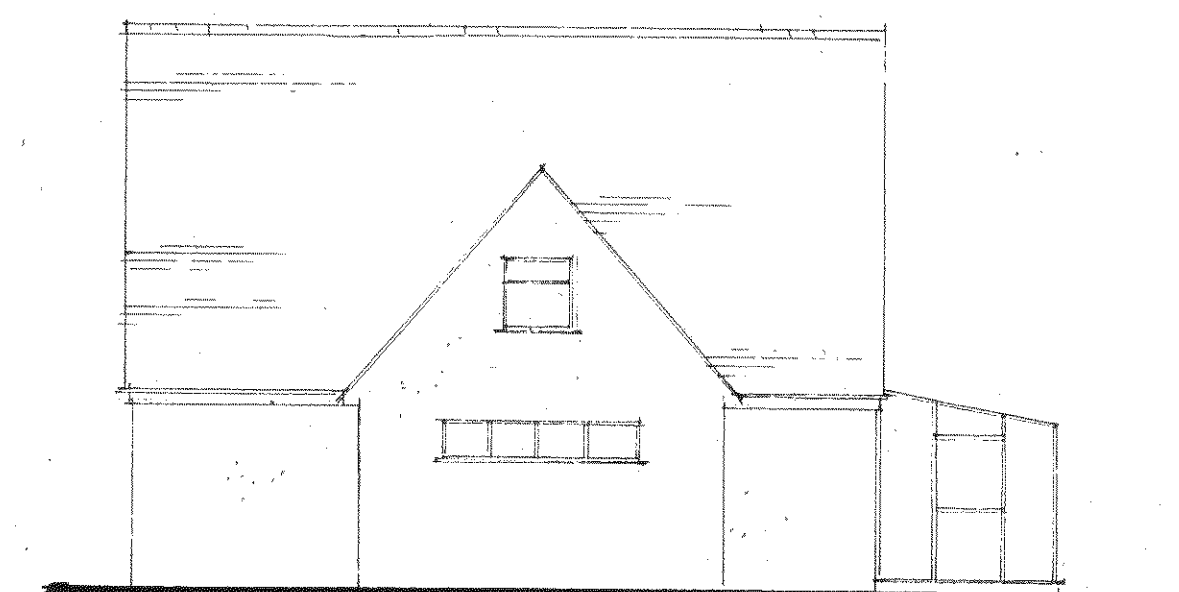


SIDE ELEV.

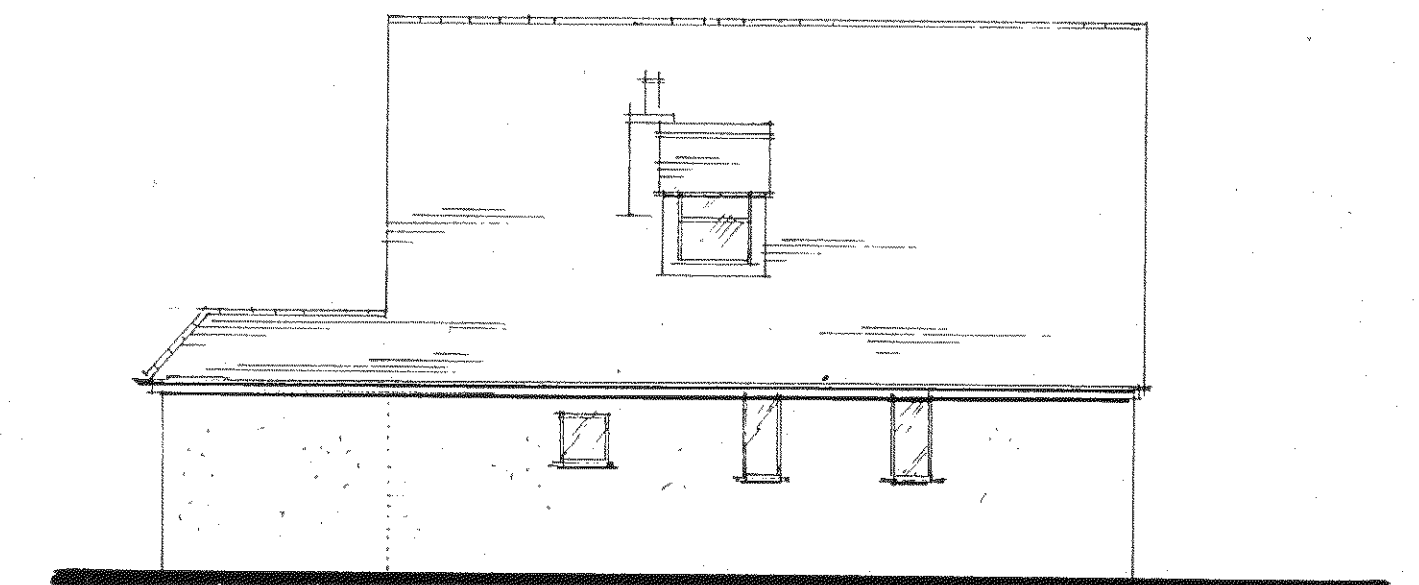

PROPOSED SIDE ELEV.

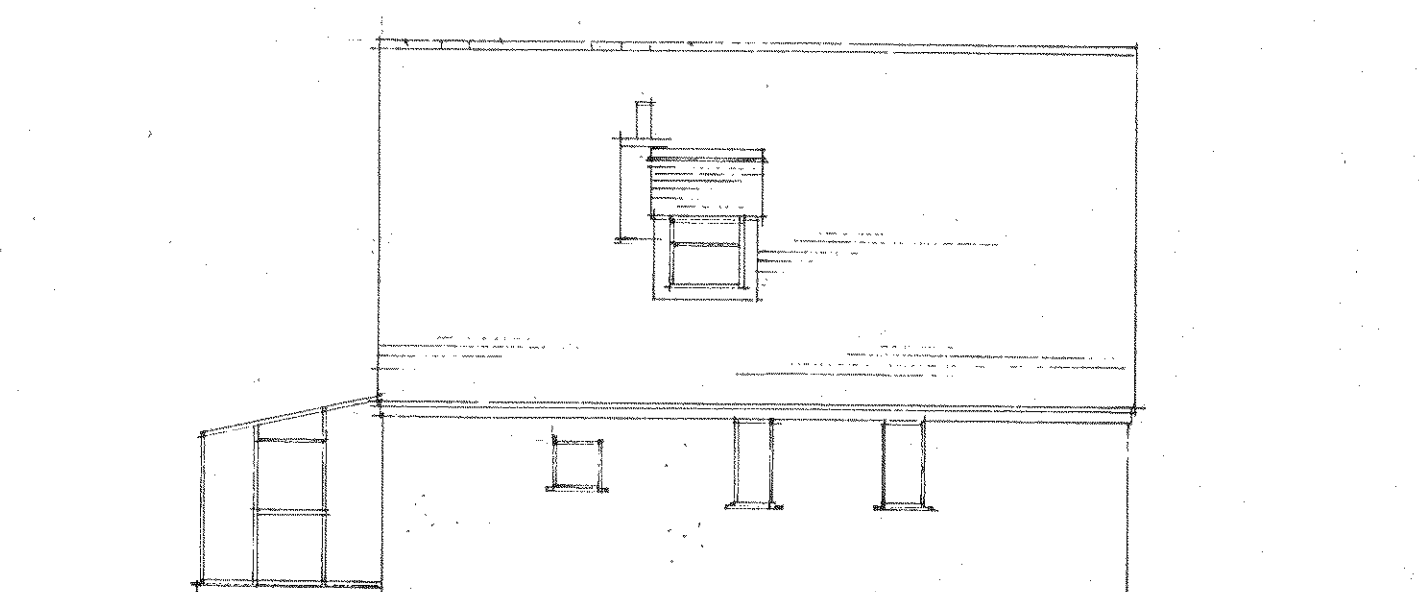

SIDE ELEV.

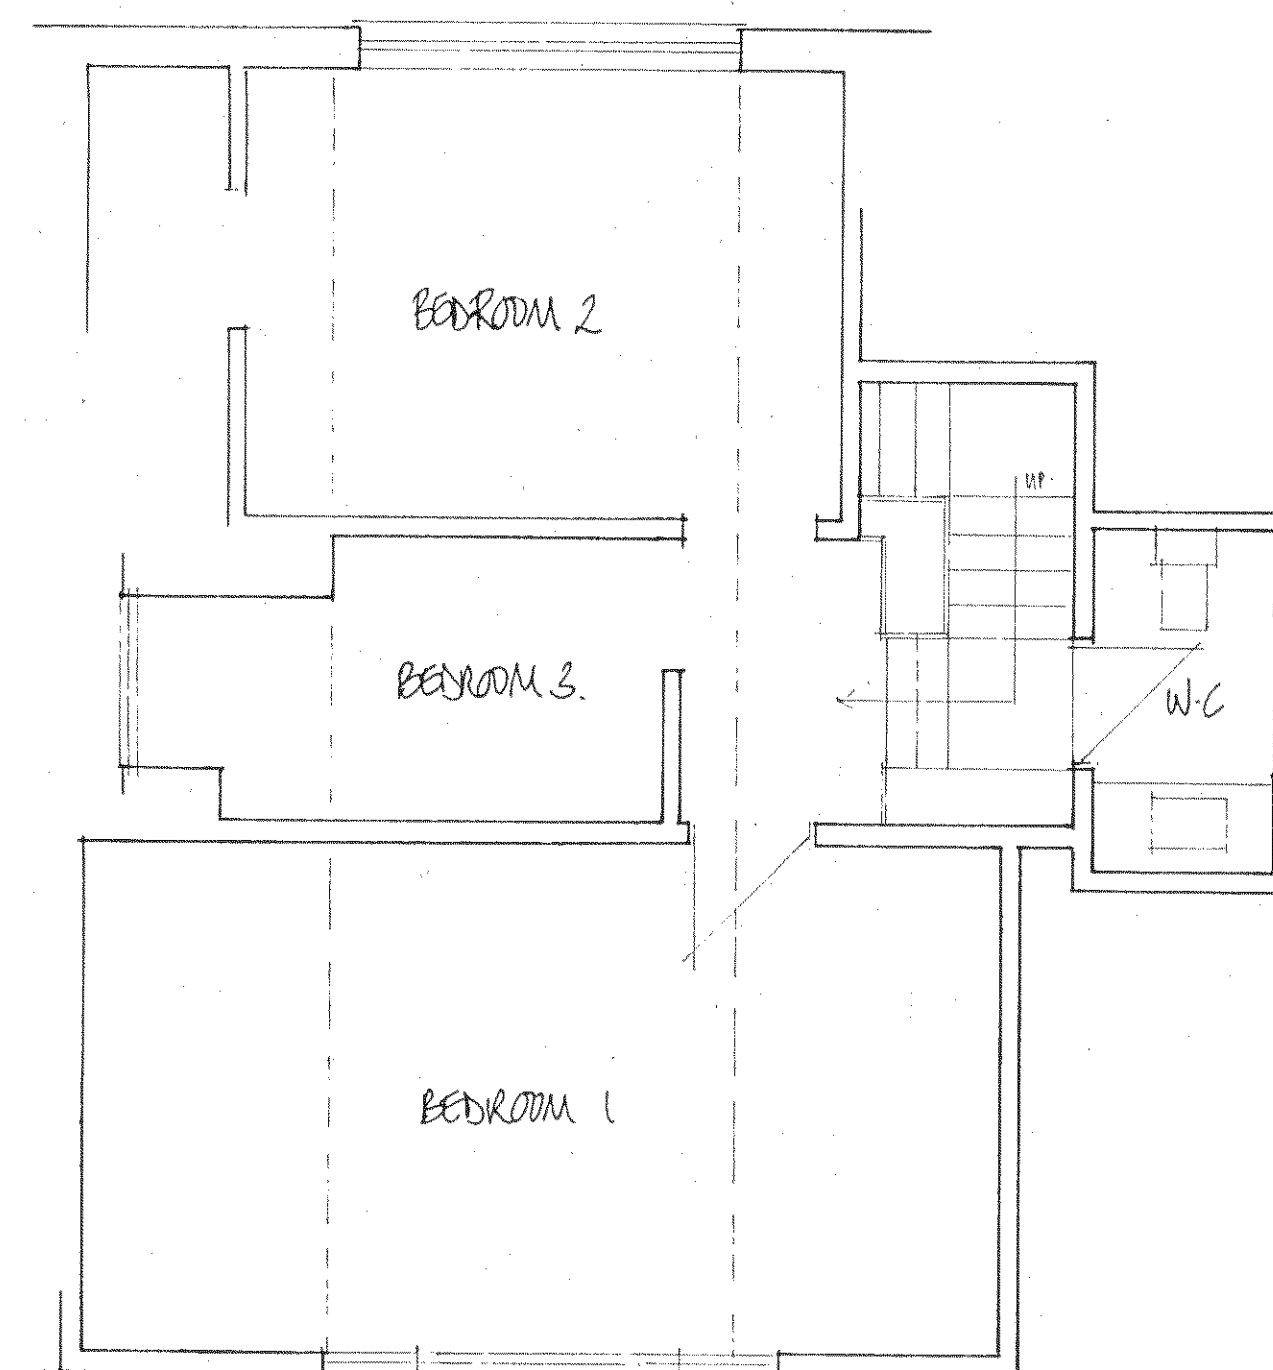

FIRST FLOOR

PROPOSED
EXTENSION AT:
1 THE ESPLANADE
FELPHAM
W. SUSSEX.

EXSTG + PROPOSED
PLANS + ELEVATIONS
10/02/2013.

DRAWN:
M. NAISH
DEADSPACE DESIGNS

PLANS 1:50 SCALE
ELEVATIONS 1:100 SCALE

© A1

DS/FREEMAN/01