


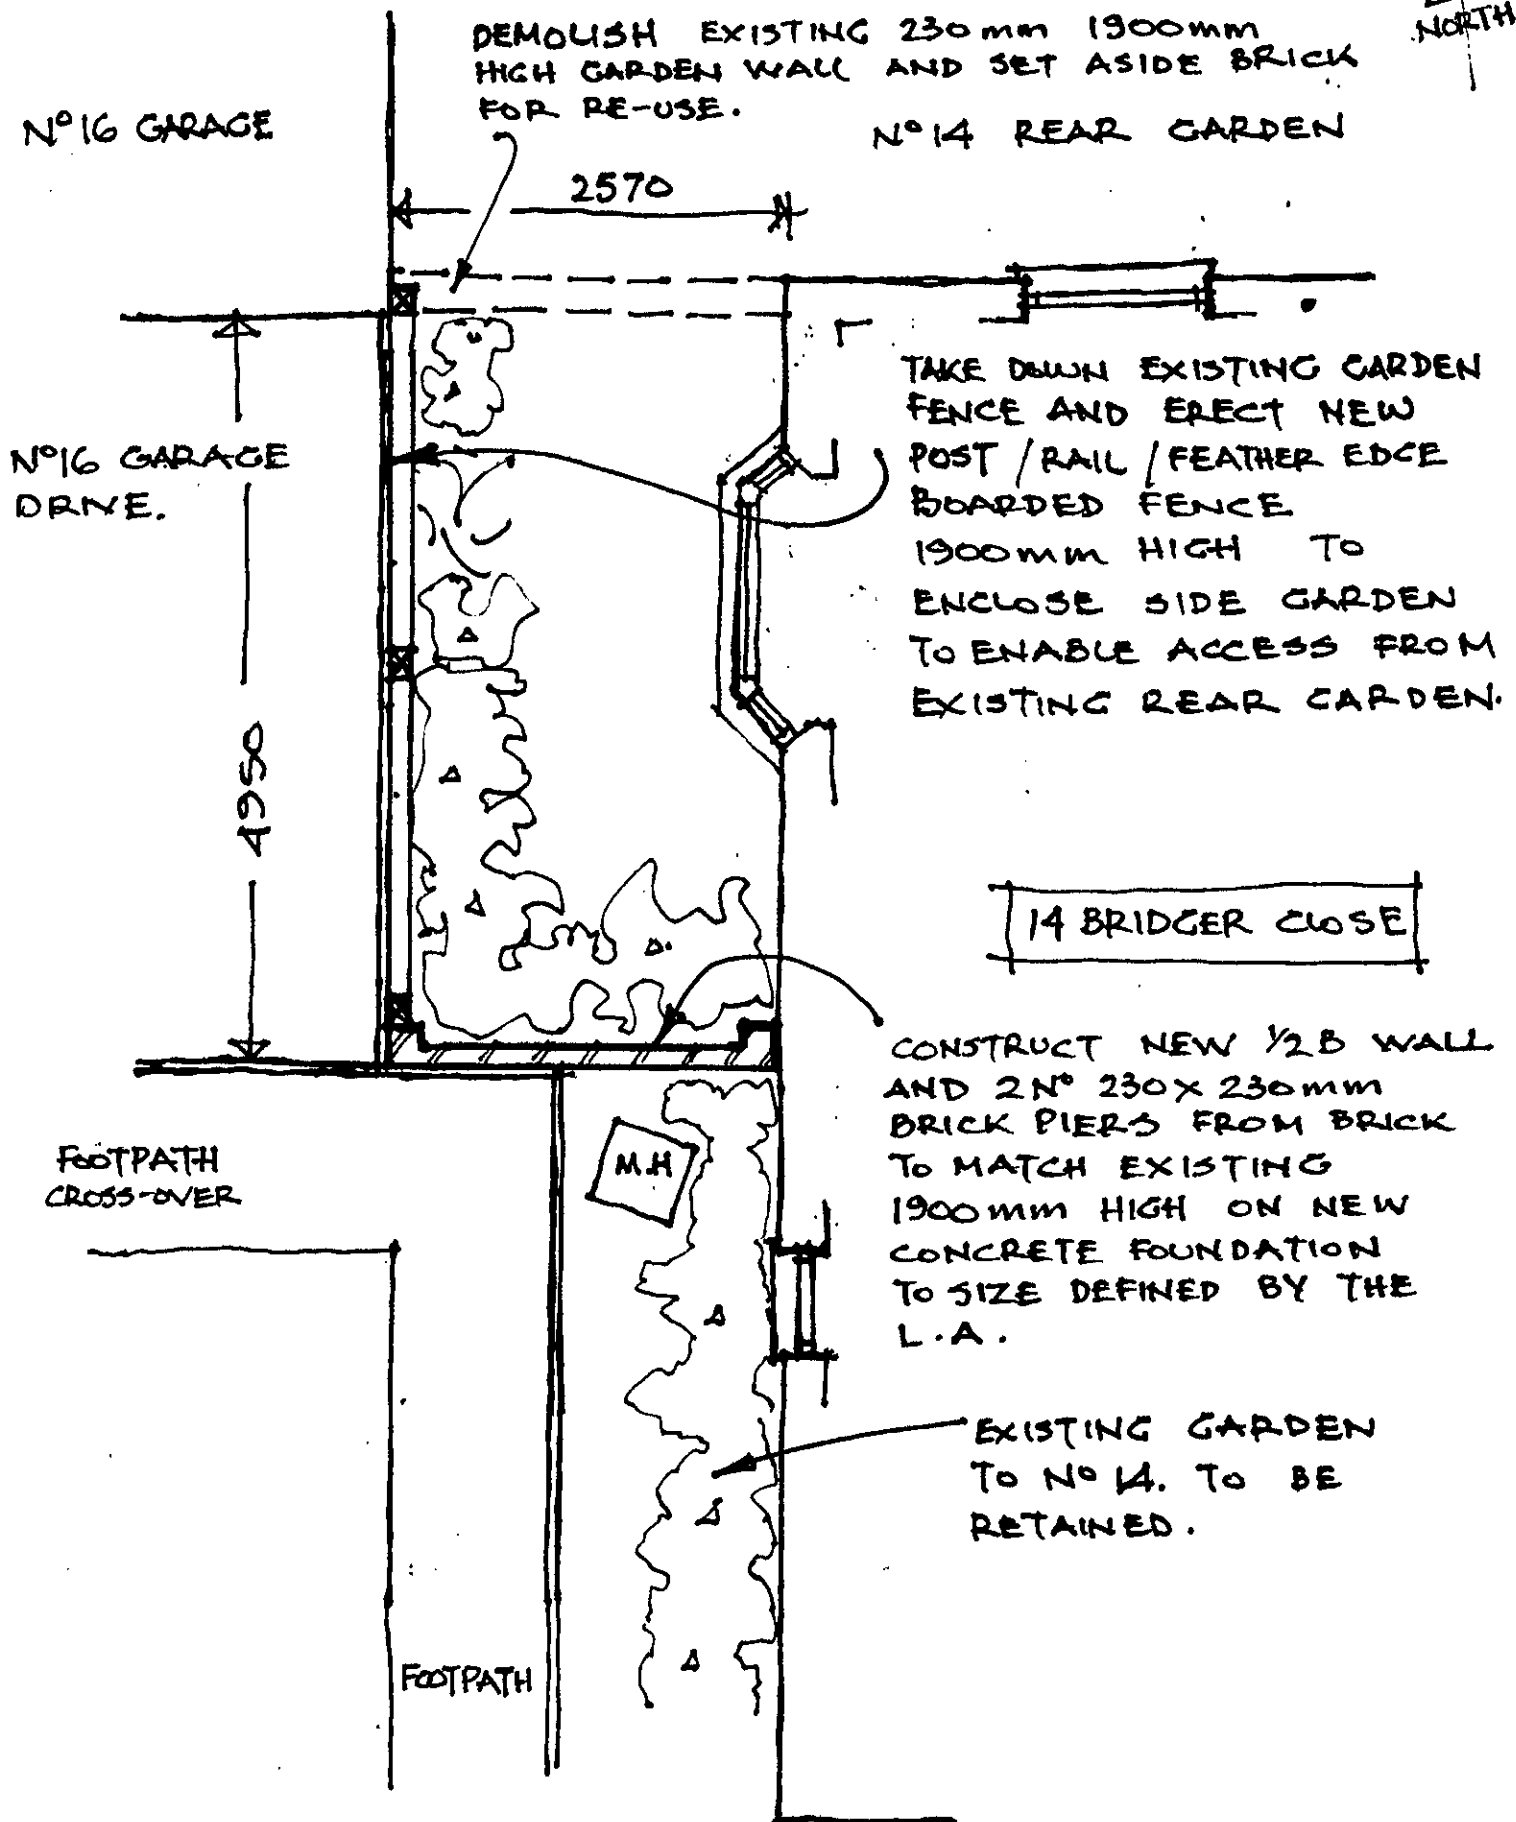

SCALE 1:50 (AS PROPOSED)

DRG Nº BN/02

09/02/2017